PROPOSED SITE PLAN

2 WATER MEADOWS - LONGRIDGE - PRESTON - PR3 3BW

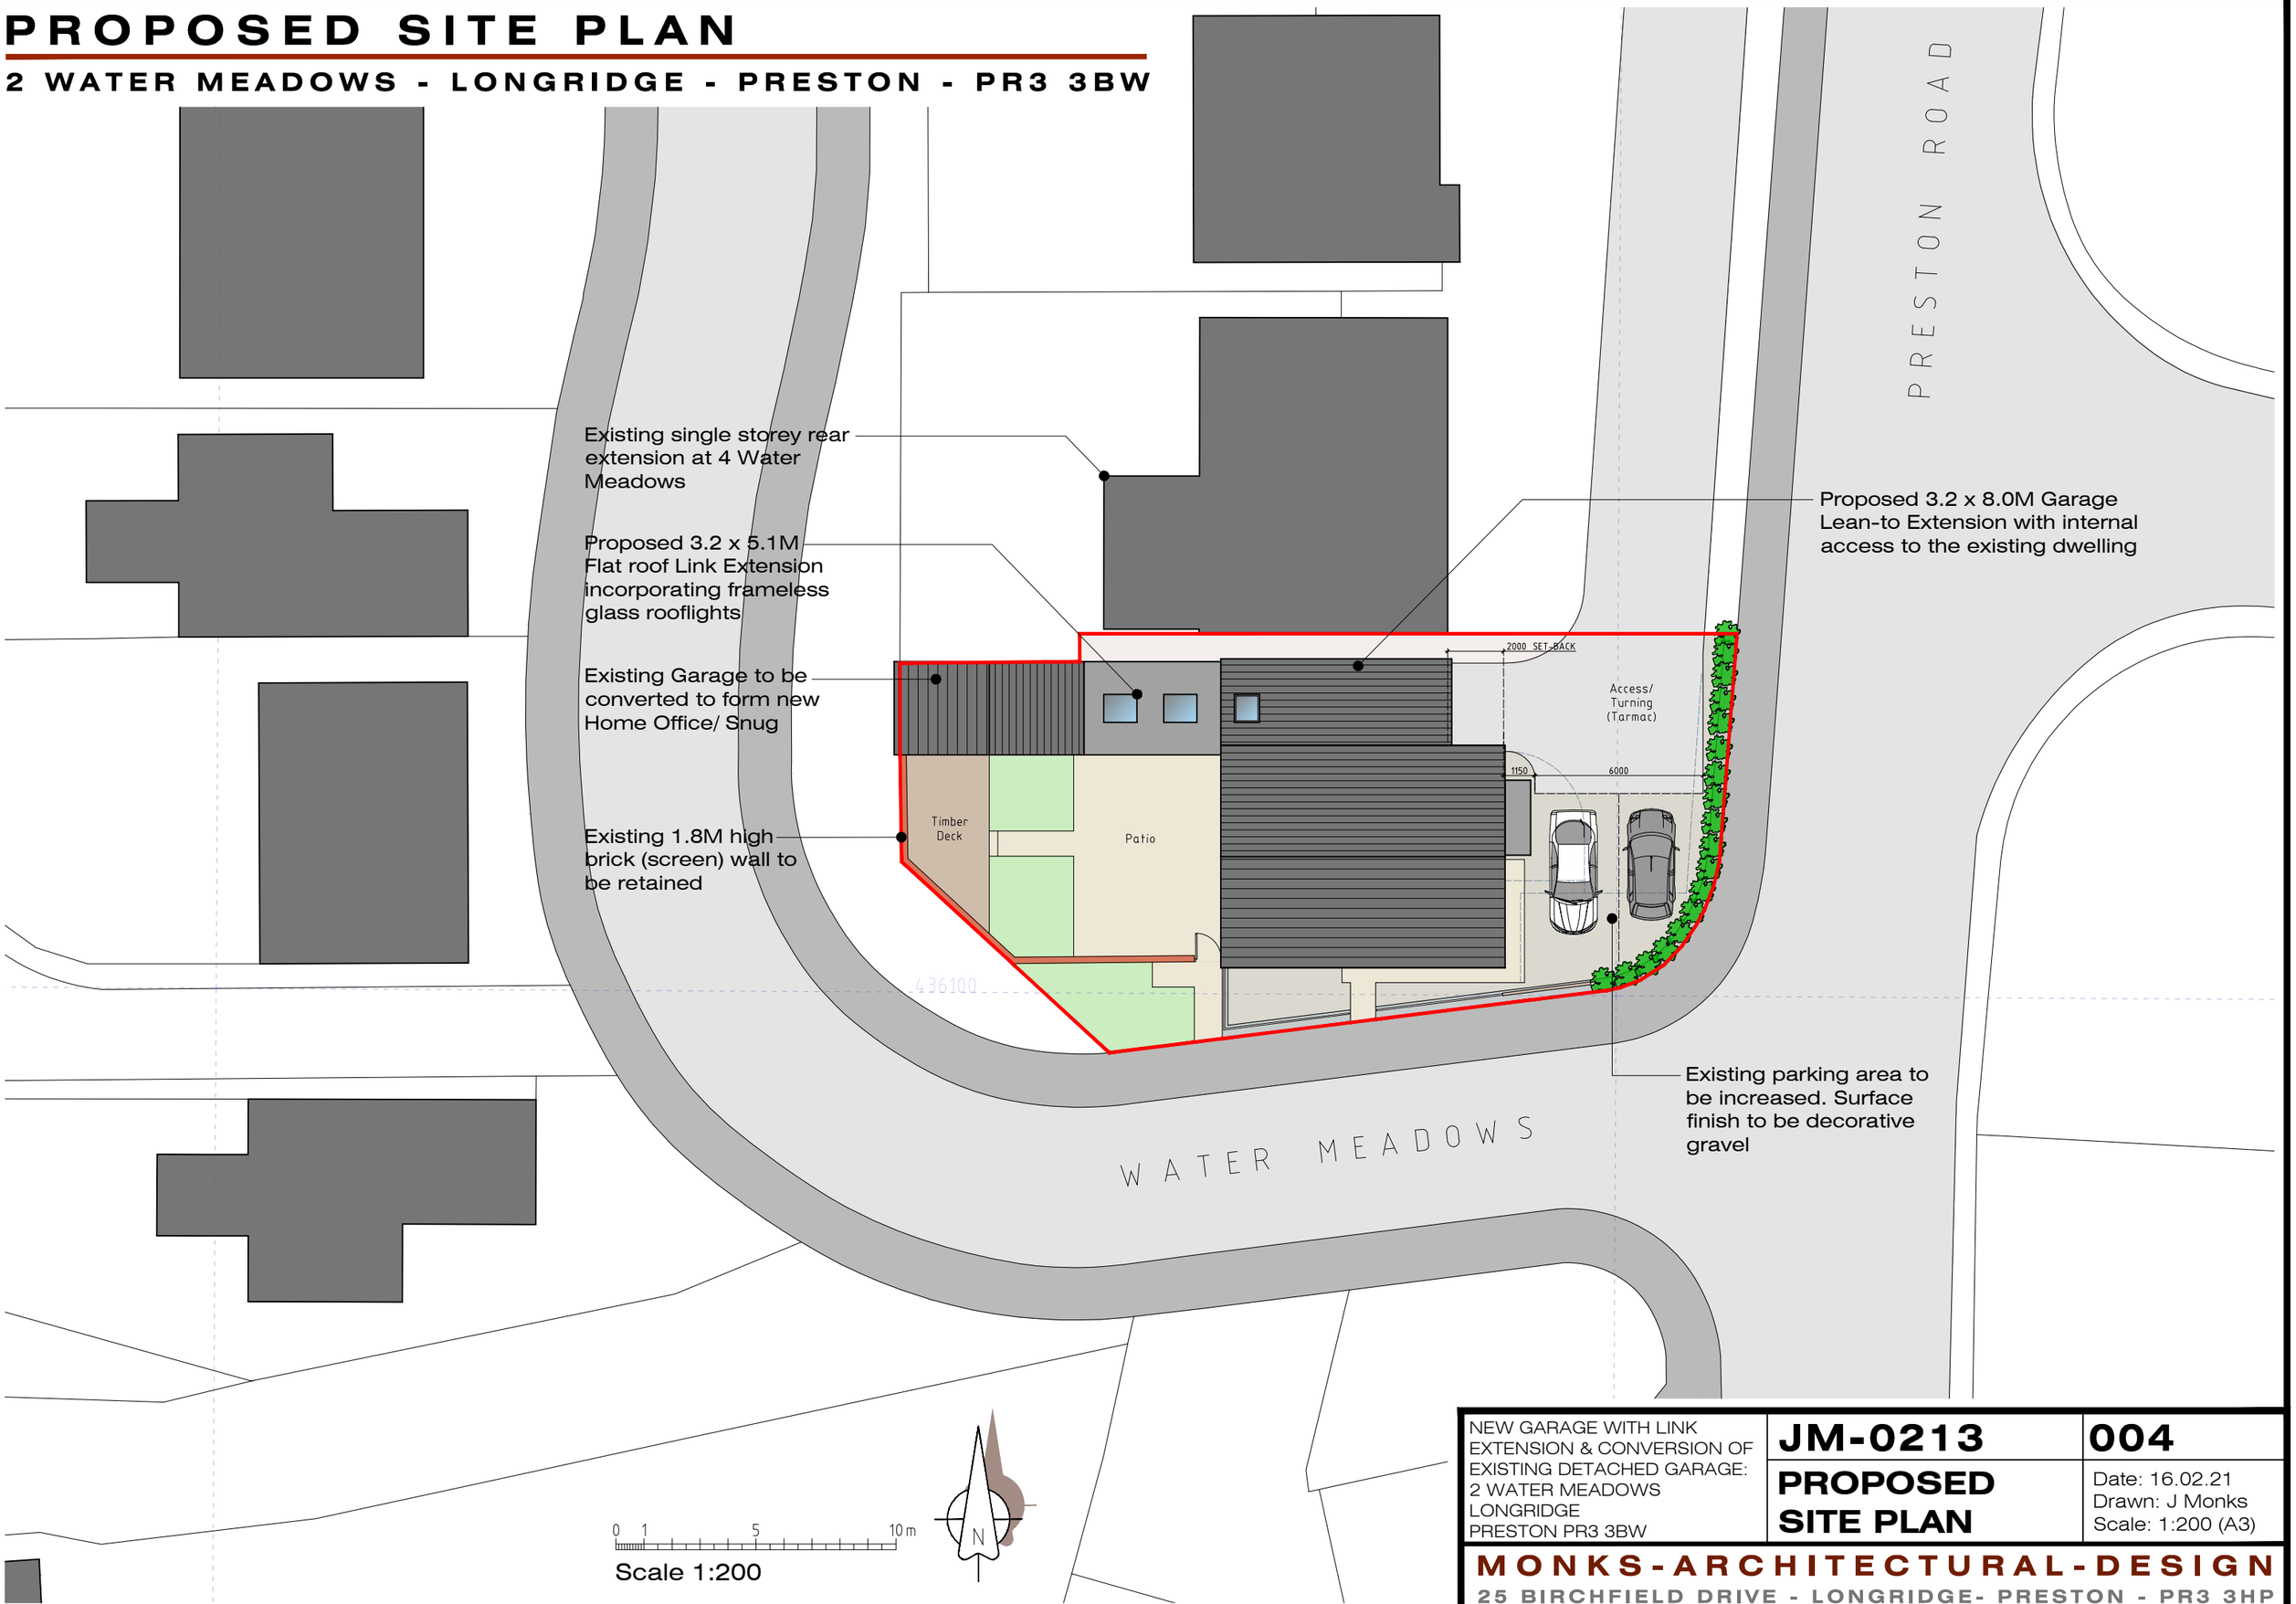

NEW GARAGE WITH LINK EXTENSION & CONVERSION OF EXISTING DETACHED GARAGE: 2 WATER MEADOWS LONGRIDGE PRESTON PR3 3BW	**JM-0213**	**004**
	PROPOSED SITE PLAN	Date: 16.02.21 Drawn: J Monks Scale: 1:200 (A3)

MONKS-ARCHITECTURAL-DESIGN

25 BIRCHFIELD DRIVE - LONGRIDGE- PRESTON - PR3 3HP