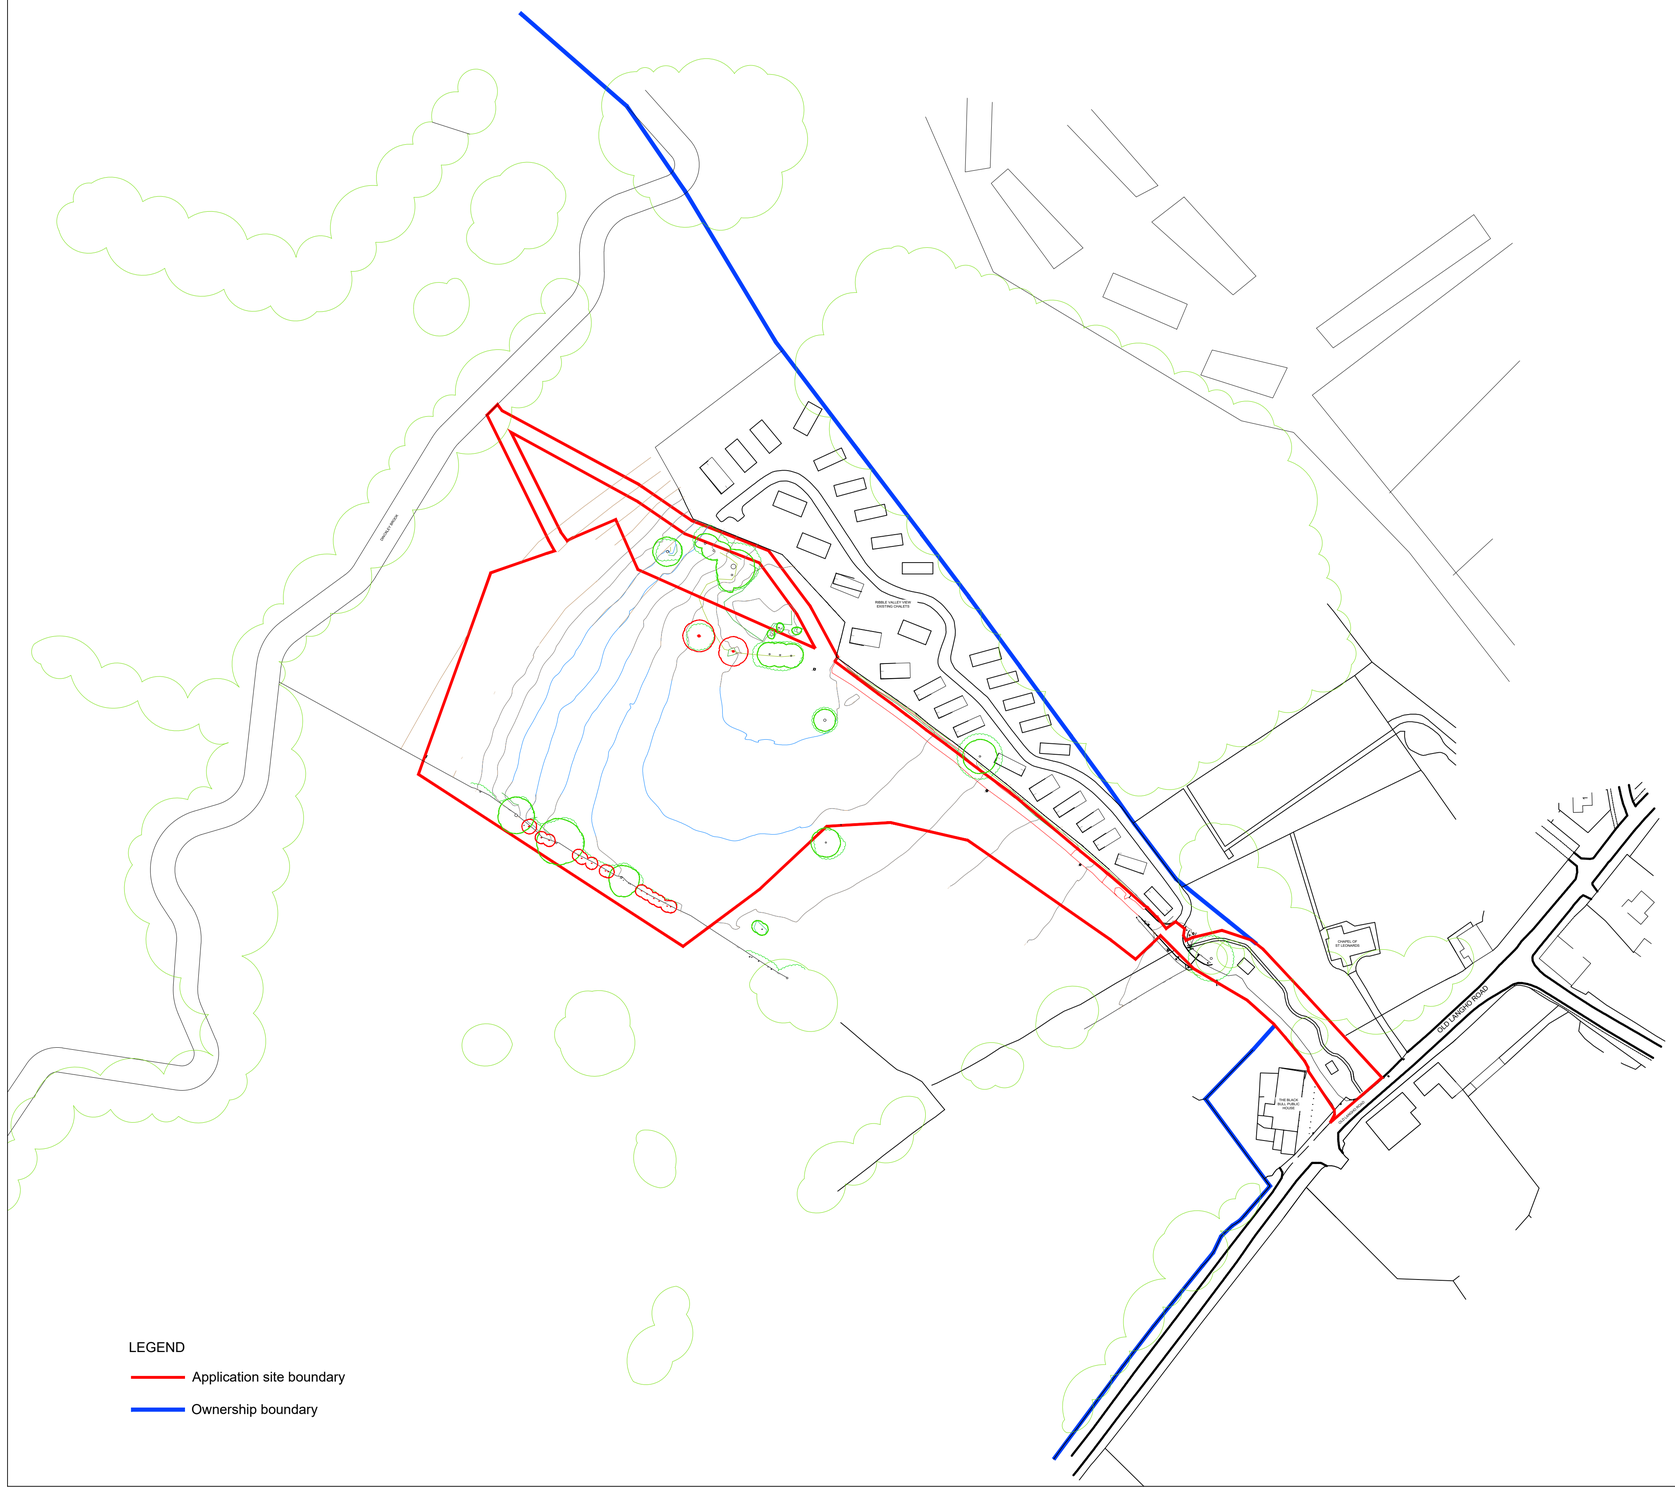

LEGEND

Application site boundary

Ownership boundary

rev	date	description	drawn	checked
P02	04/10/21	Site boundary amend for redirected PROW	ER	GR
P01	date	Planning	ER	GR

dwg no.

907

job no. RS1108

Ribble Valley View

Site Location Plan

drawing scale (format - 1:1250 @ A1 / 1:2500 @ A3)

Reed Studio | Keelham Cottage | Keelham Lane | Todmorden | OL14 8RX

©2013 do not scale from drawing report discrepancies immediately

Reed Studio