


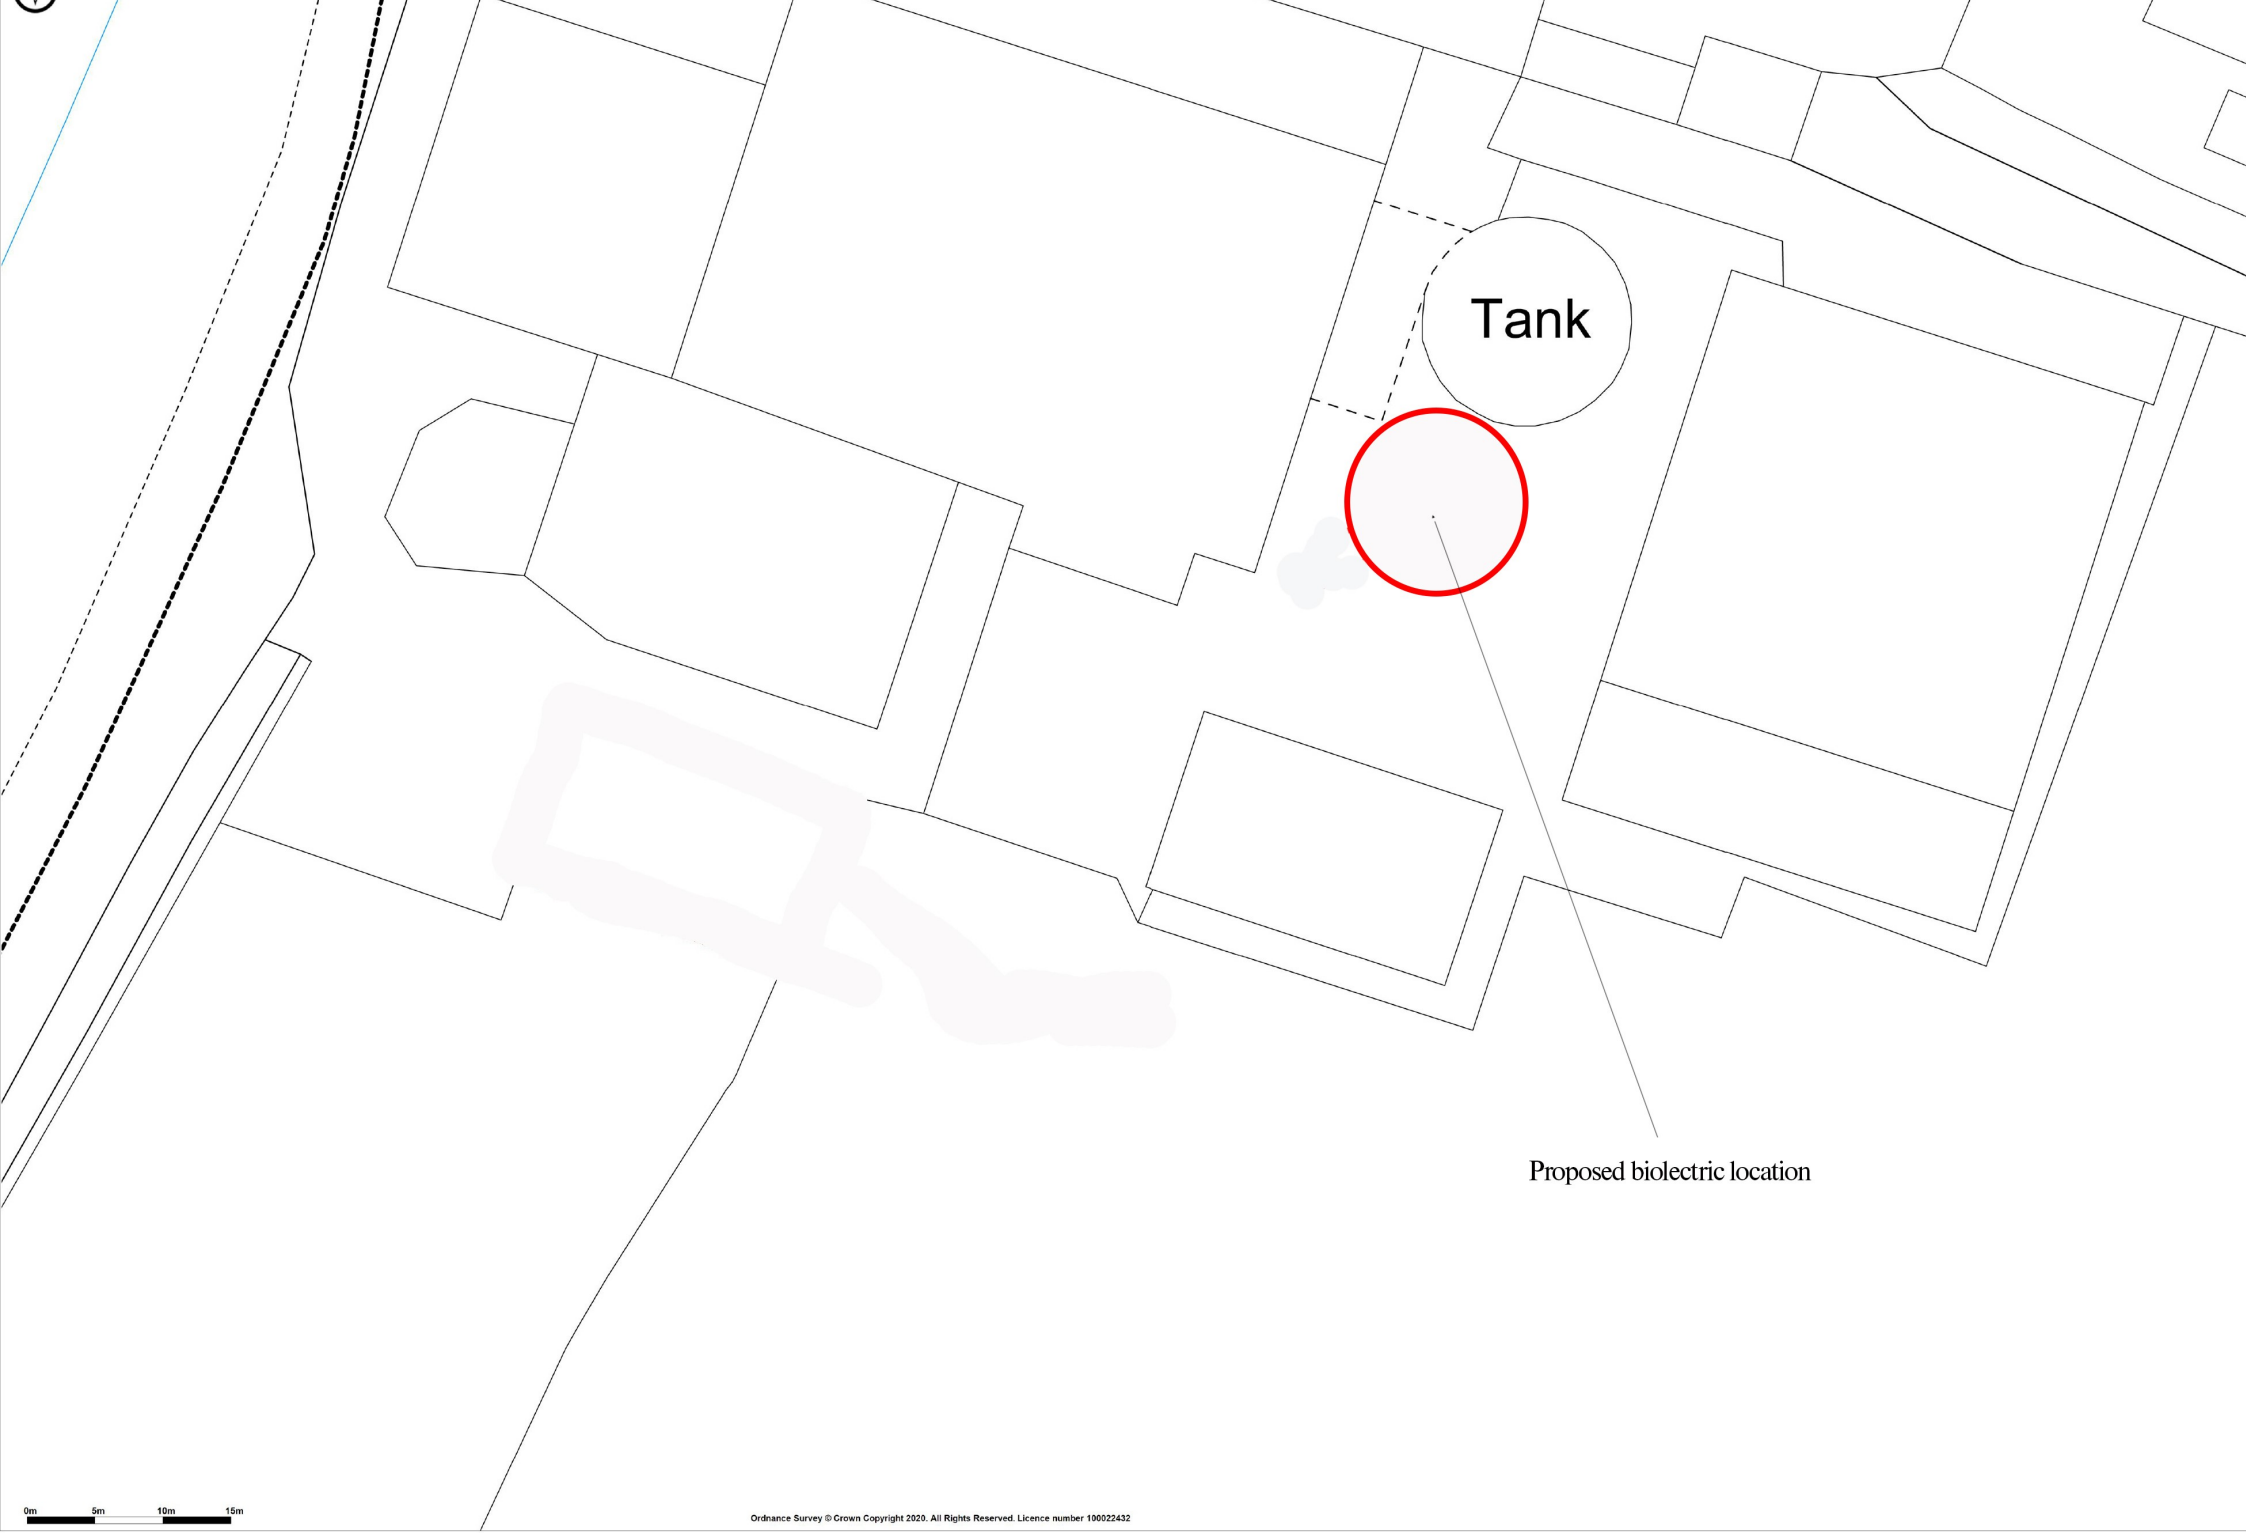

Tank

Proposed bioelectric location

0m 5m 10m 15m

Ordnance Survey © Crown Copyright 2020. All Rights Reserved. Licence number 100022432