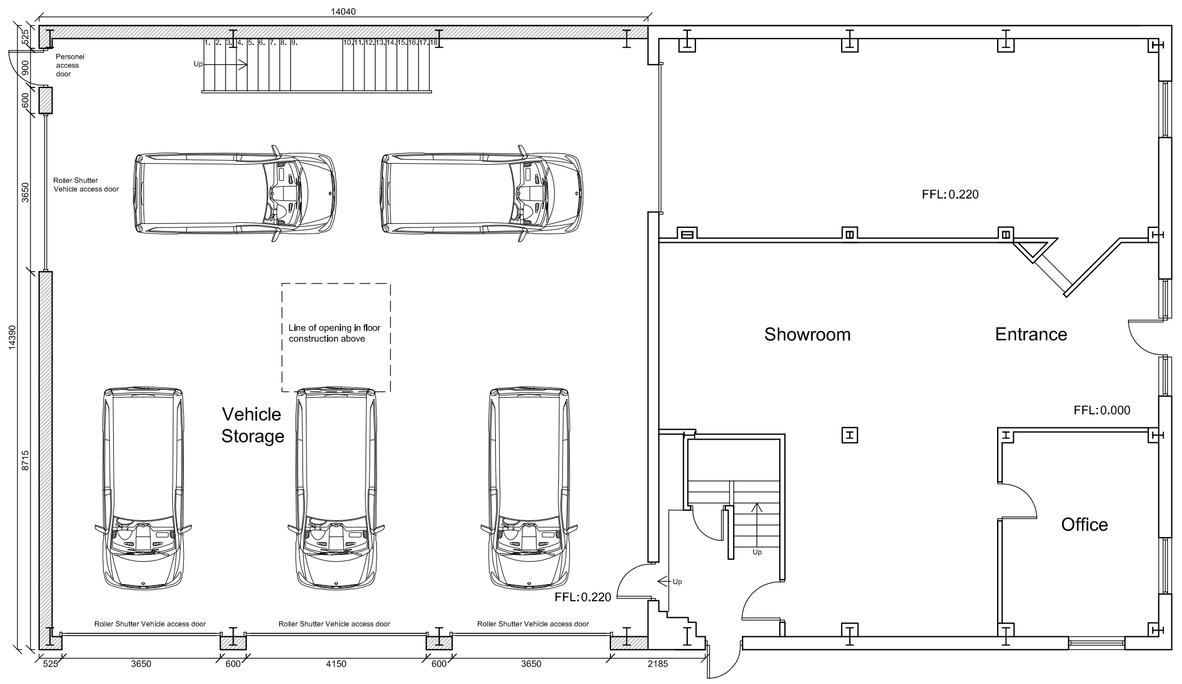

Ground Floor Plan

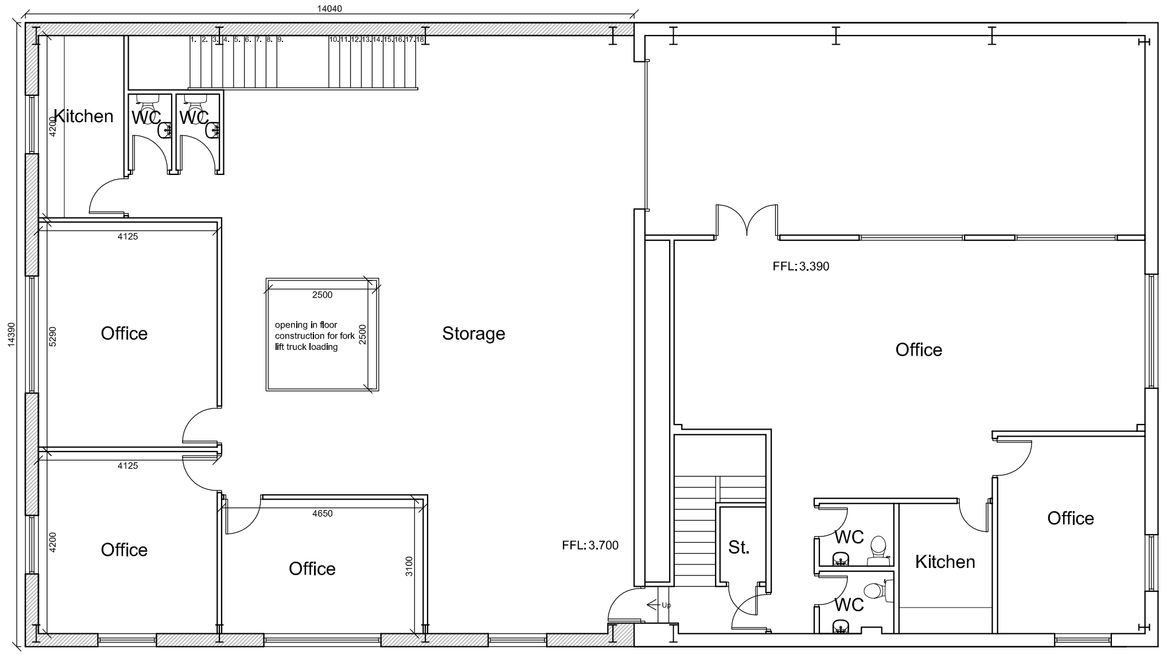

First Floor Plan

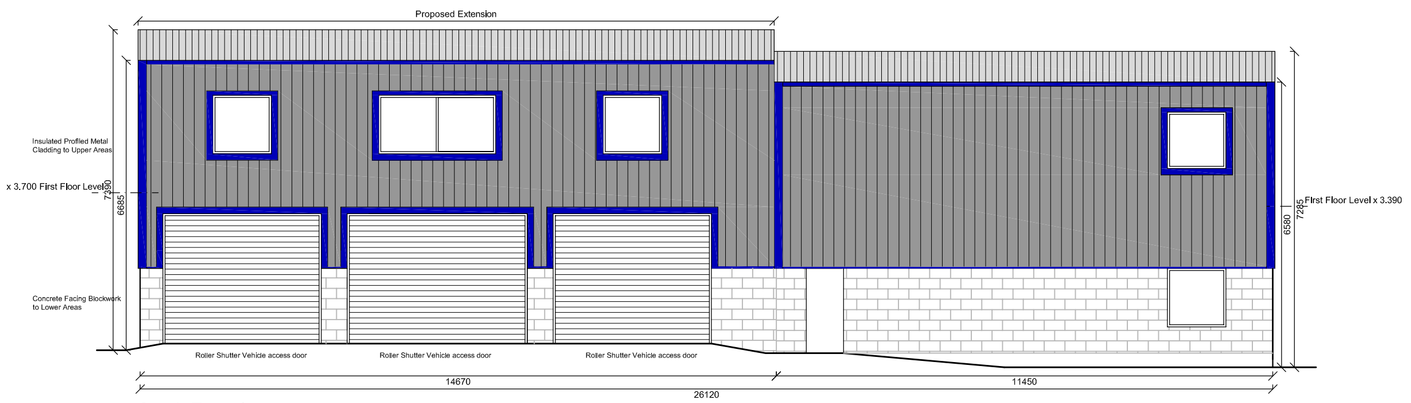

South Elevation

East Elevation

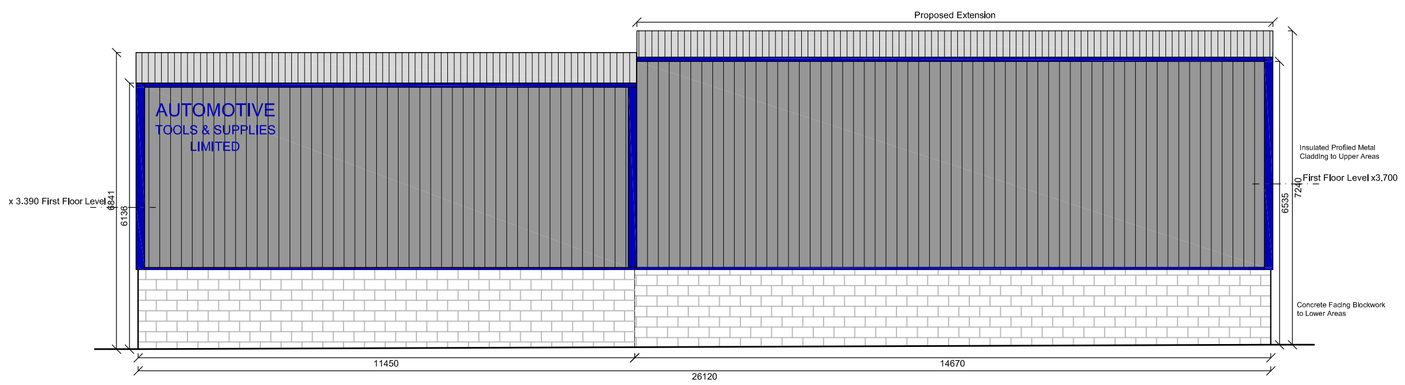

North Elevation

West Elevation

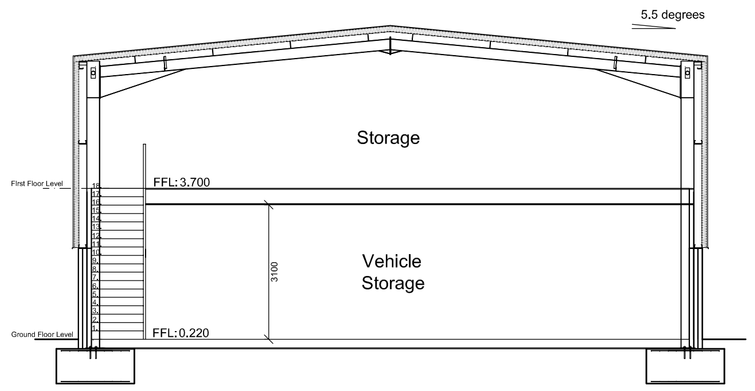

Typical Section

Notes:

All work is to be carried out to the latest current British standards Codes of Practice and recognised working practices.

All work and materials should comply with Health and Safety legislation and to be approved by the Local Authority Planning / Building Control Officer.

All dimensions are in millimetres unless where explicitly shown otherwise.

The contractor should check and clarify all dimensions as work proceeds and notify the design team of any discrepancies.

Do not scale off the drawings, if in doubt ask.

Avalon Chartered Town Planning are not liable for work undertaken prior to Full Planning Consent and/or Building Regulations Approval

Amendment A: 29.03.21 Height of Proposed Extension increased by an additional 500mm

Avalon RTPI
Chartered Town Planning
Town Planning - Architectural Design - Building Regulations - Surveying
2 Reedley Business Centre, Redman Road, Burnley, Lancashire, BB10 2TY
Phone: 01282 834834
Email: brian@avalontownplanning.co.uk
darrell@avalontownplanning.co.uk
alex@avalontownplanning.co.uk

PROPOSED PLANS AND ELEVATIONS

Site: Automotive Tools
Hamledon View
Read
BB12 7PD

Client: Mr Peter Maddock

Date: 29.03.21 | **Scale:** 1:100 @ A1

Project No: AUT/01 Dwg 02A | **Drawn:** DS

Amendments: A