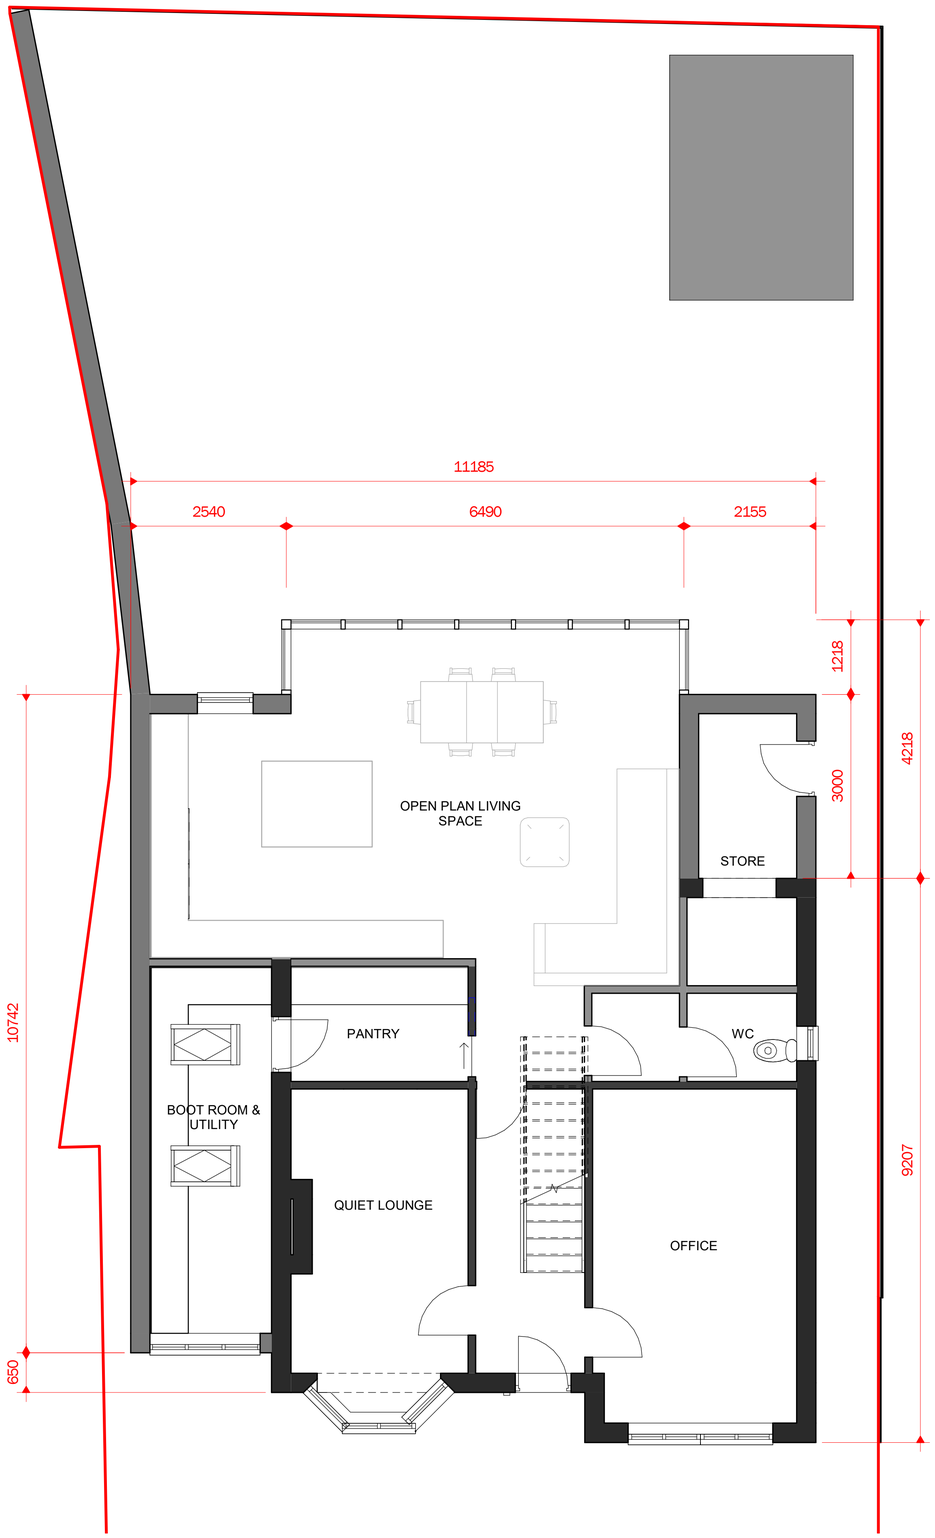

1 0 PROPOSED GROUND FLOOR
1 : 50

Peter Hitchen
Architects

Marathon House
The Sidings Business Park
Whalley, BB7 9SE

01254 823 885

www.peterhitchenarchitects.co.uk

NOTES:

No.	Description	Date

CLIENT:

RACHEL AND STEVEN HARPER

PROJECT:

54 HAWTHORNE PLACE,
CLITHEROE, BB7 2HU

SHEET:

PROPOSED GROUND PLAN

Project number	PHA/588
Date	20-04-2021
Drawn by	Author
Checked by	Checker

A1.5

Scale	1 : 50
Sheet size	A1