This drawing is to be read in conjunction with all relevant Architect, consultants' and specialists' drawings and specifications. The Architect is to be notified of any discrepancies before proceeding. Do not scale from this drawing. All dimensions and levels are to be checked on site. This drawing is subject to copyright. All work carried out before Planning and Building Permission has been granted is at the contractor/clients risk.

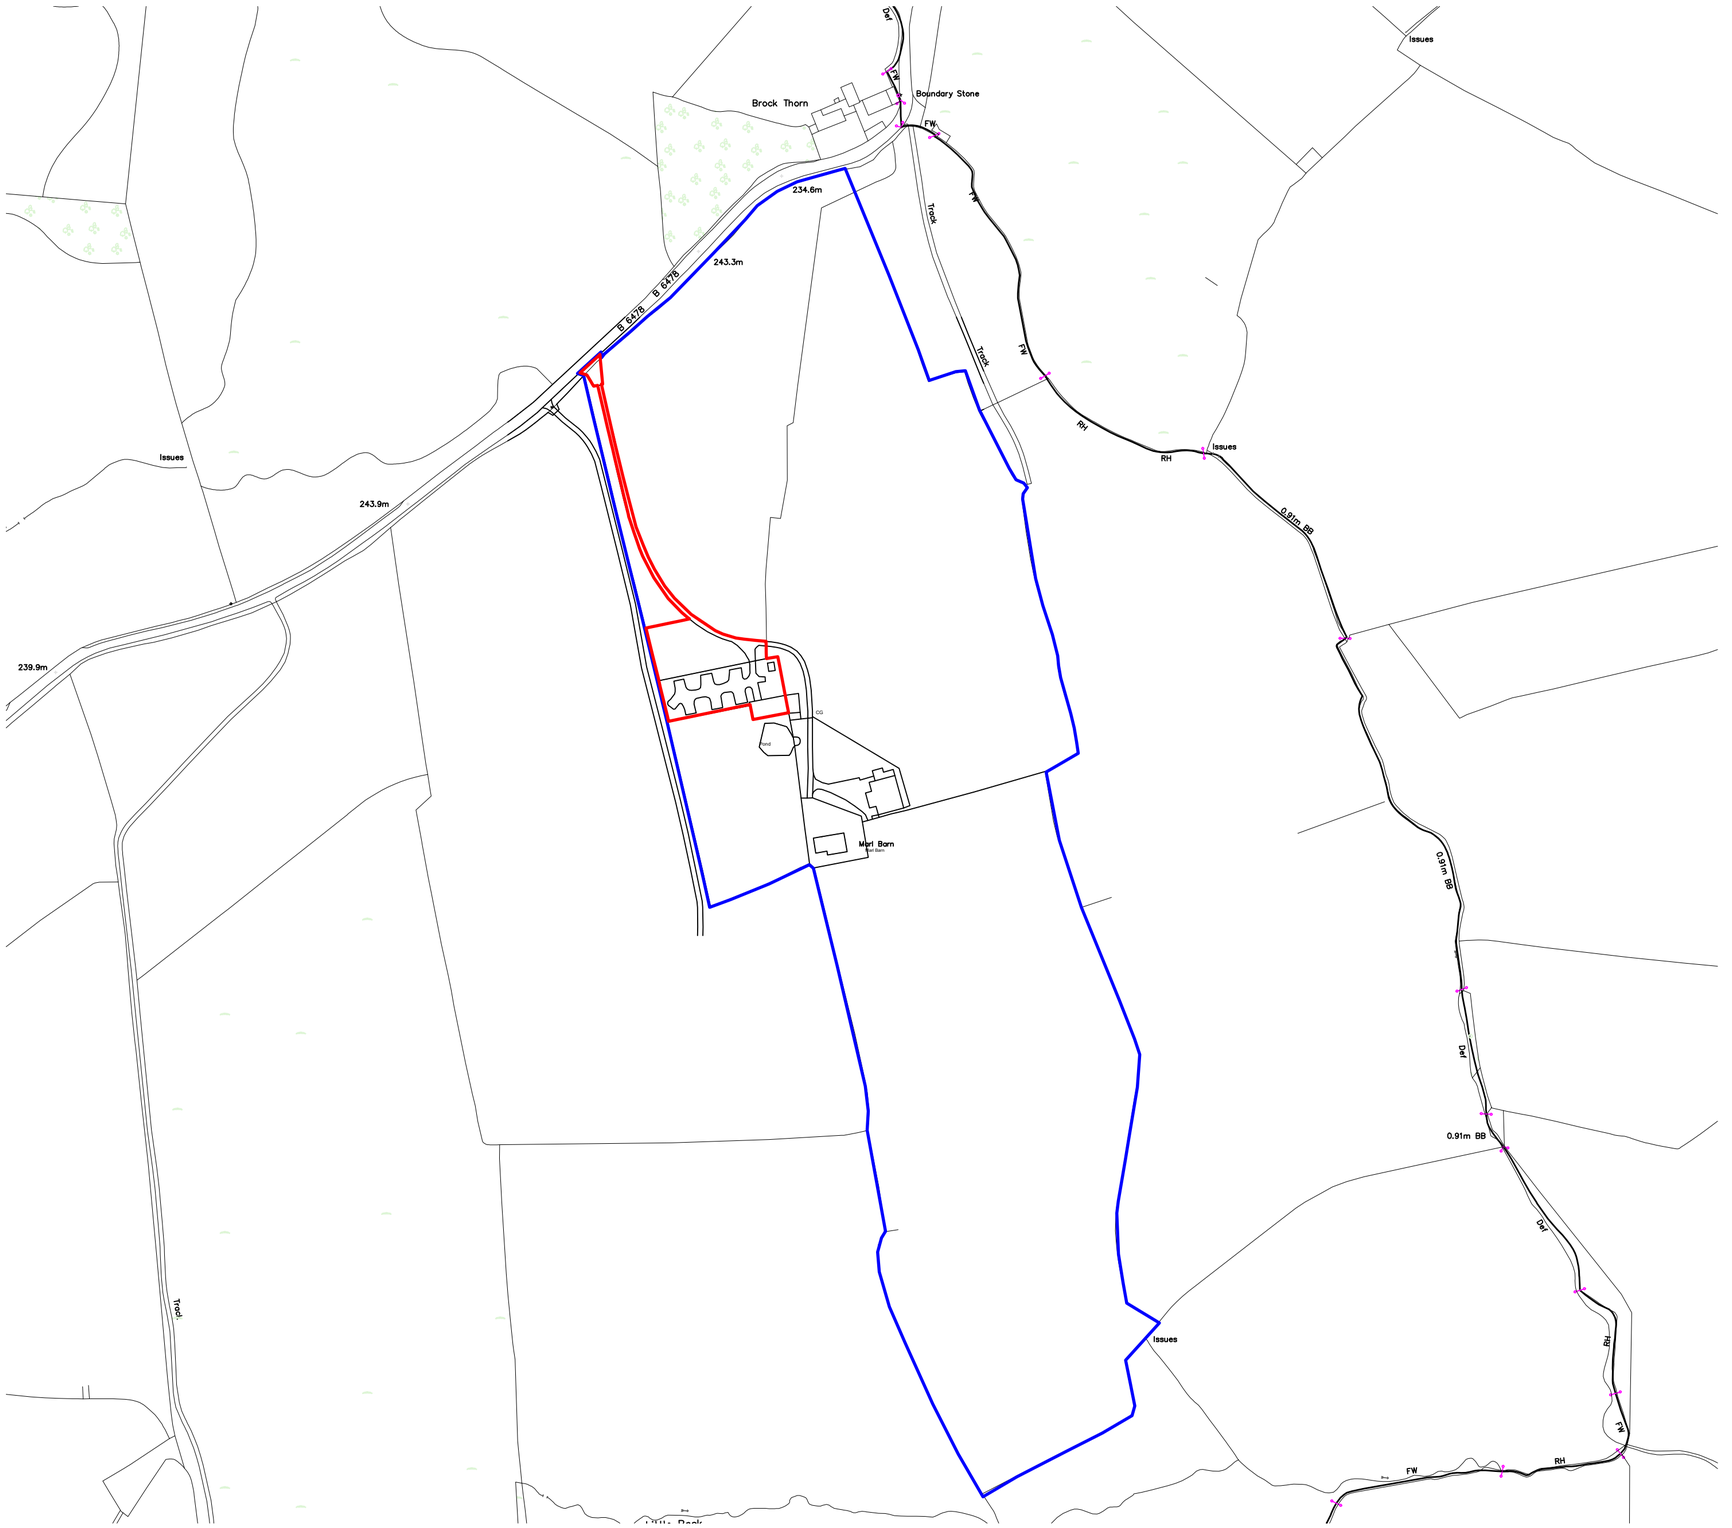

SITE LOCATION PLAN

1:2500 Scale 0 50 100 150 200m

no.	by	revision	date
A	PRG	Revised following planning officer consultation	26.04.2021

Client
MARL BARN CAMPSITE

Job Title
Proposed toilet and welfare facilities, provision of additional caraven pitches and camping glamping pods at Marl Barn Campsite Tosside, Skipton

Drawing Title
Site Location Plan

Scale	Date	Drawn
1:2500 @ A2	February 2021	Paul Gudgeon

SUNDERLAND PEACOCK ARCHITECTS
SUNDERLAND PEACOCK & ASSOCIATES LTD.
HAZELMERE, PIMLICO ROAD, CLITHEROE
LANCASHIRE, BB7 2AG
T 01200 423178 F 01200 427328
E info@sunderlandpeacock.com
www.sunderlandpeacock.com

6262 -05 REV A