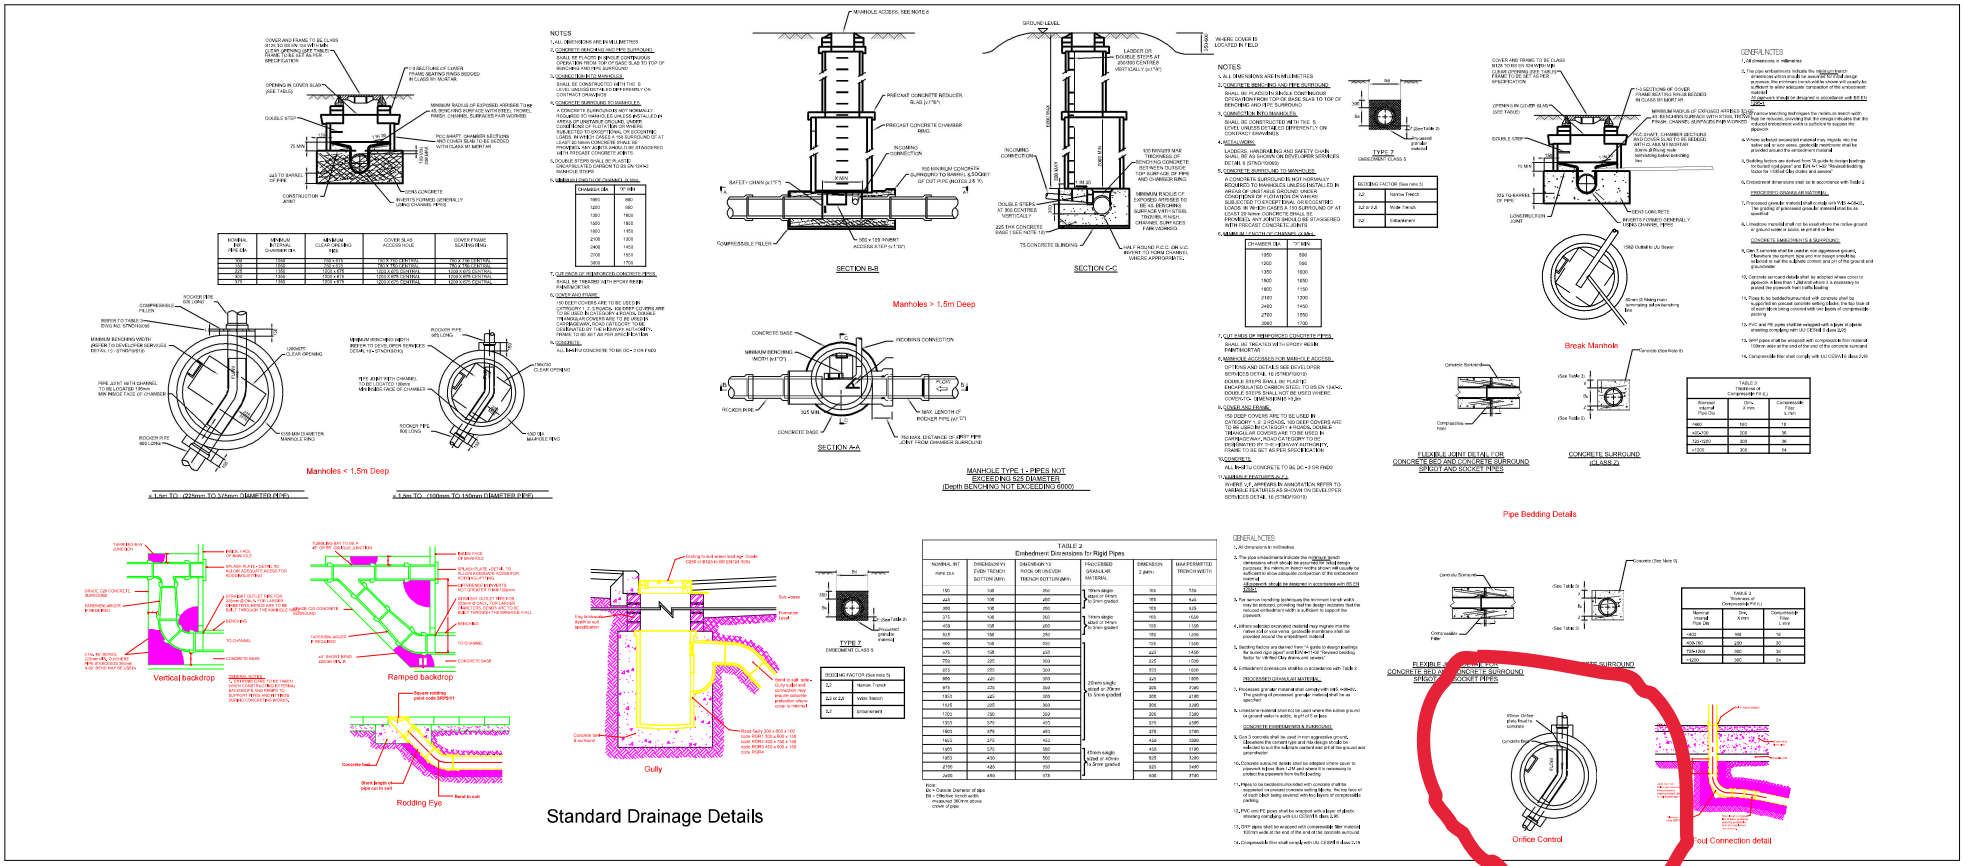

Standard Drainage Details

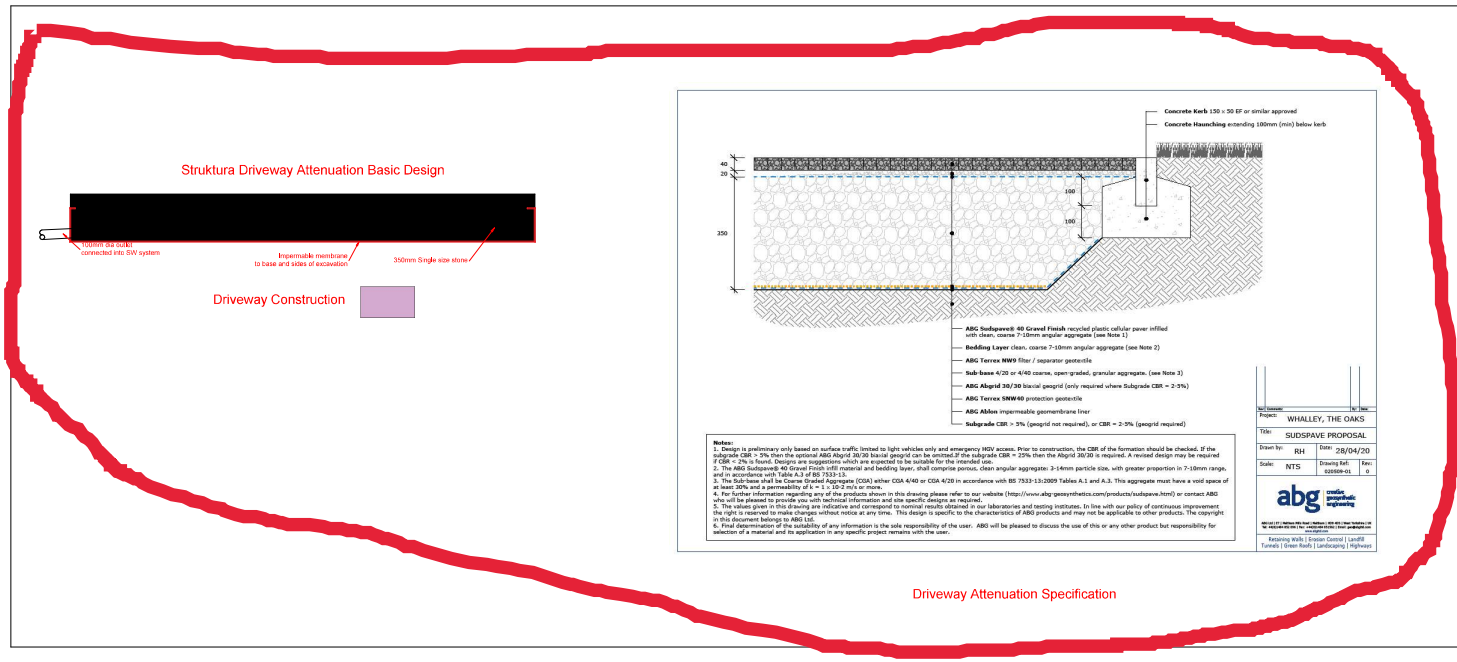

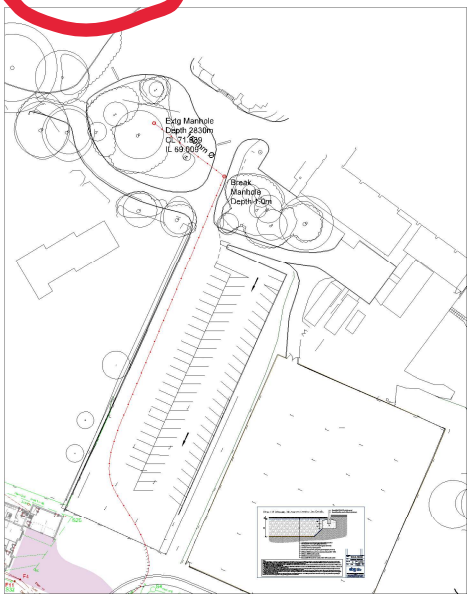

UU Break Manhole for pumping Main

Notes:

- THE COPYRIGHT OF THE DRAWING IS VESTED IN ALLEN ENGINEERING LTD AND

REV	DESCRIPTION	BY	DATE
A	Updated	KH	20/04/20

STATUS: TENDER

Queens Chambers, 5 John Dalton Street, Manchester, M2 6ET
T: 0333 558 00 10 E: info@allenkeures.com
www.allenkeures.com

CLIENT: Precious Ideals Ltd

ARCHITECT:

SITE: Oakhill College

TITLE: Drainage Details

SCALE AT A1	DATE	DRAWN	CHECKED
Varies	12/03/20	KH	DJ

PROJECT NO	DRAWING NO	REVISION
19108	D003	A