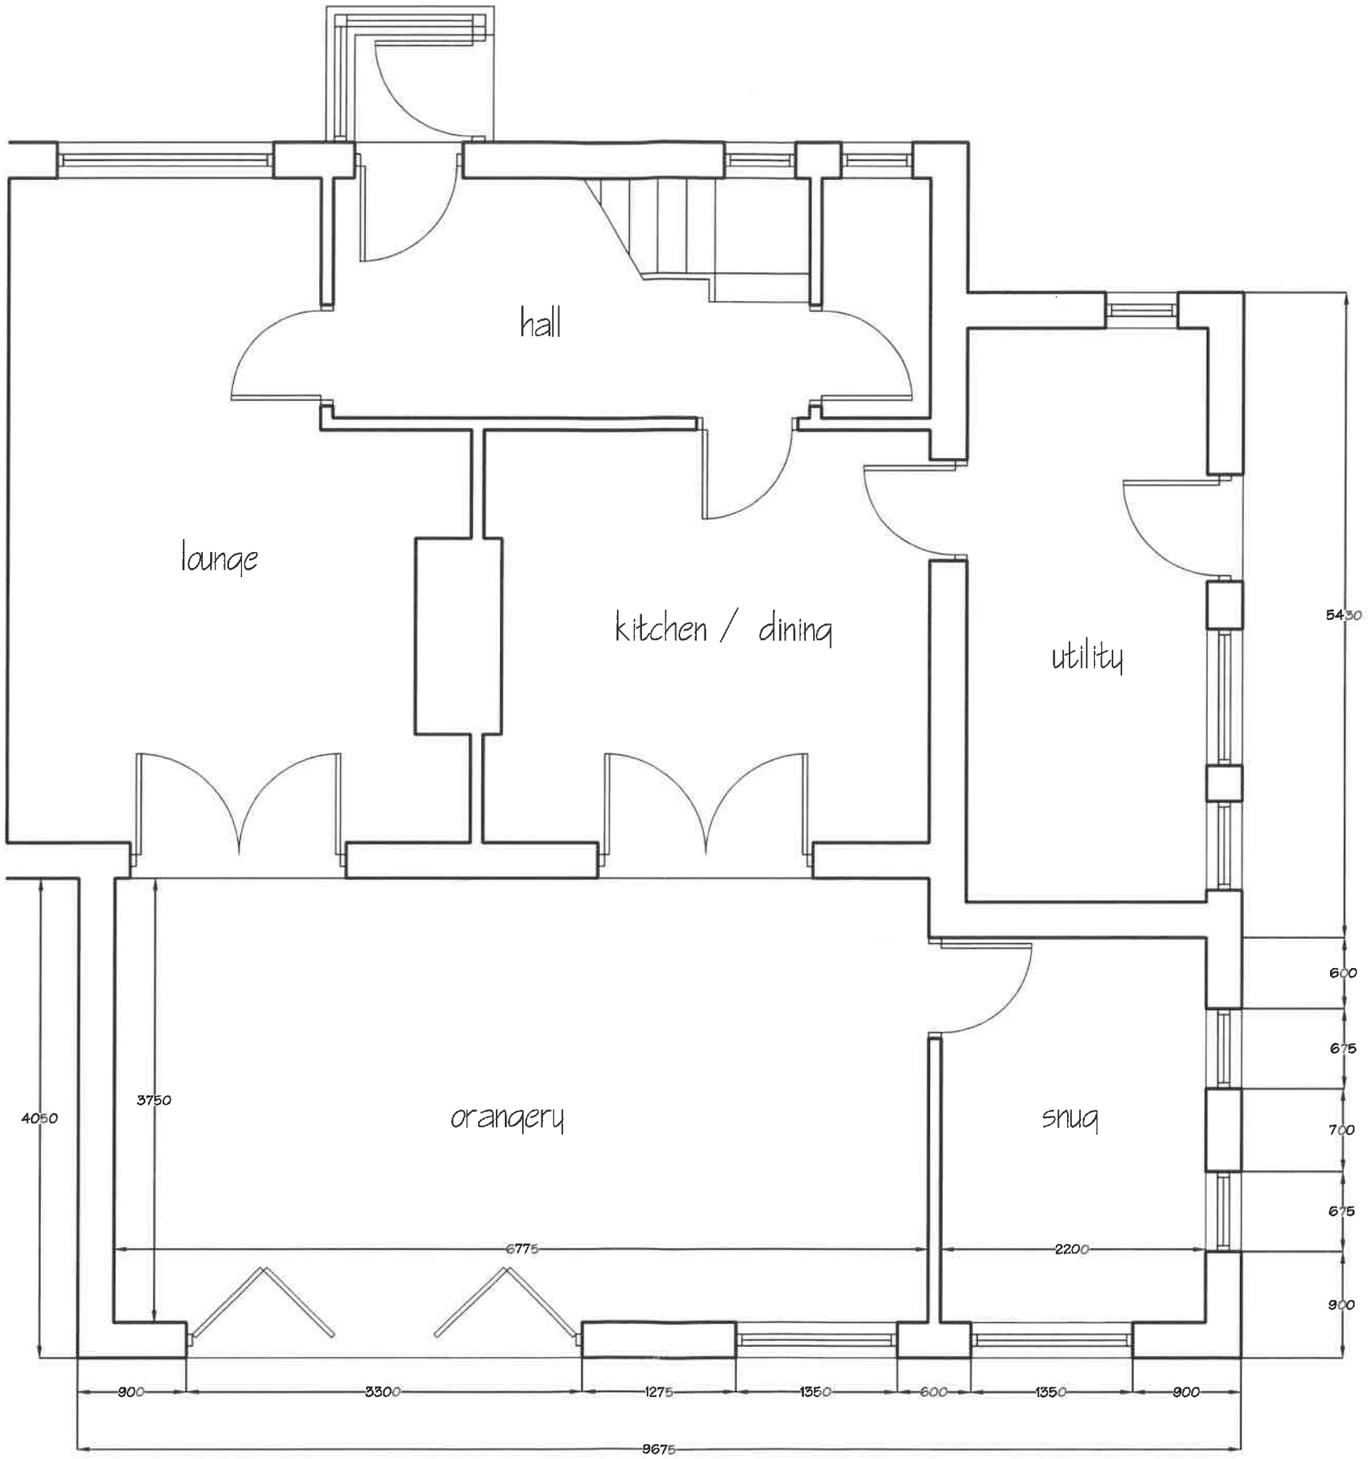

metres

0 1 2 3 4 5

32021054CP

PD Construction Consultants
7 Beech Street, Clitheroe, Lancs

Client: Mr & Mrs Isherwood		
Project: Proposed Alterations 9 Queensway Waddington		
Dwg title: Proposed Ground Floor Plan		
Scale @ A3: 1:50	Date: 04.05.21	Drawn by: PD
Drawing no. 1246 - 05		Rev. -