Existing Site Plan

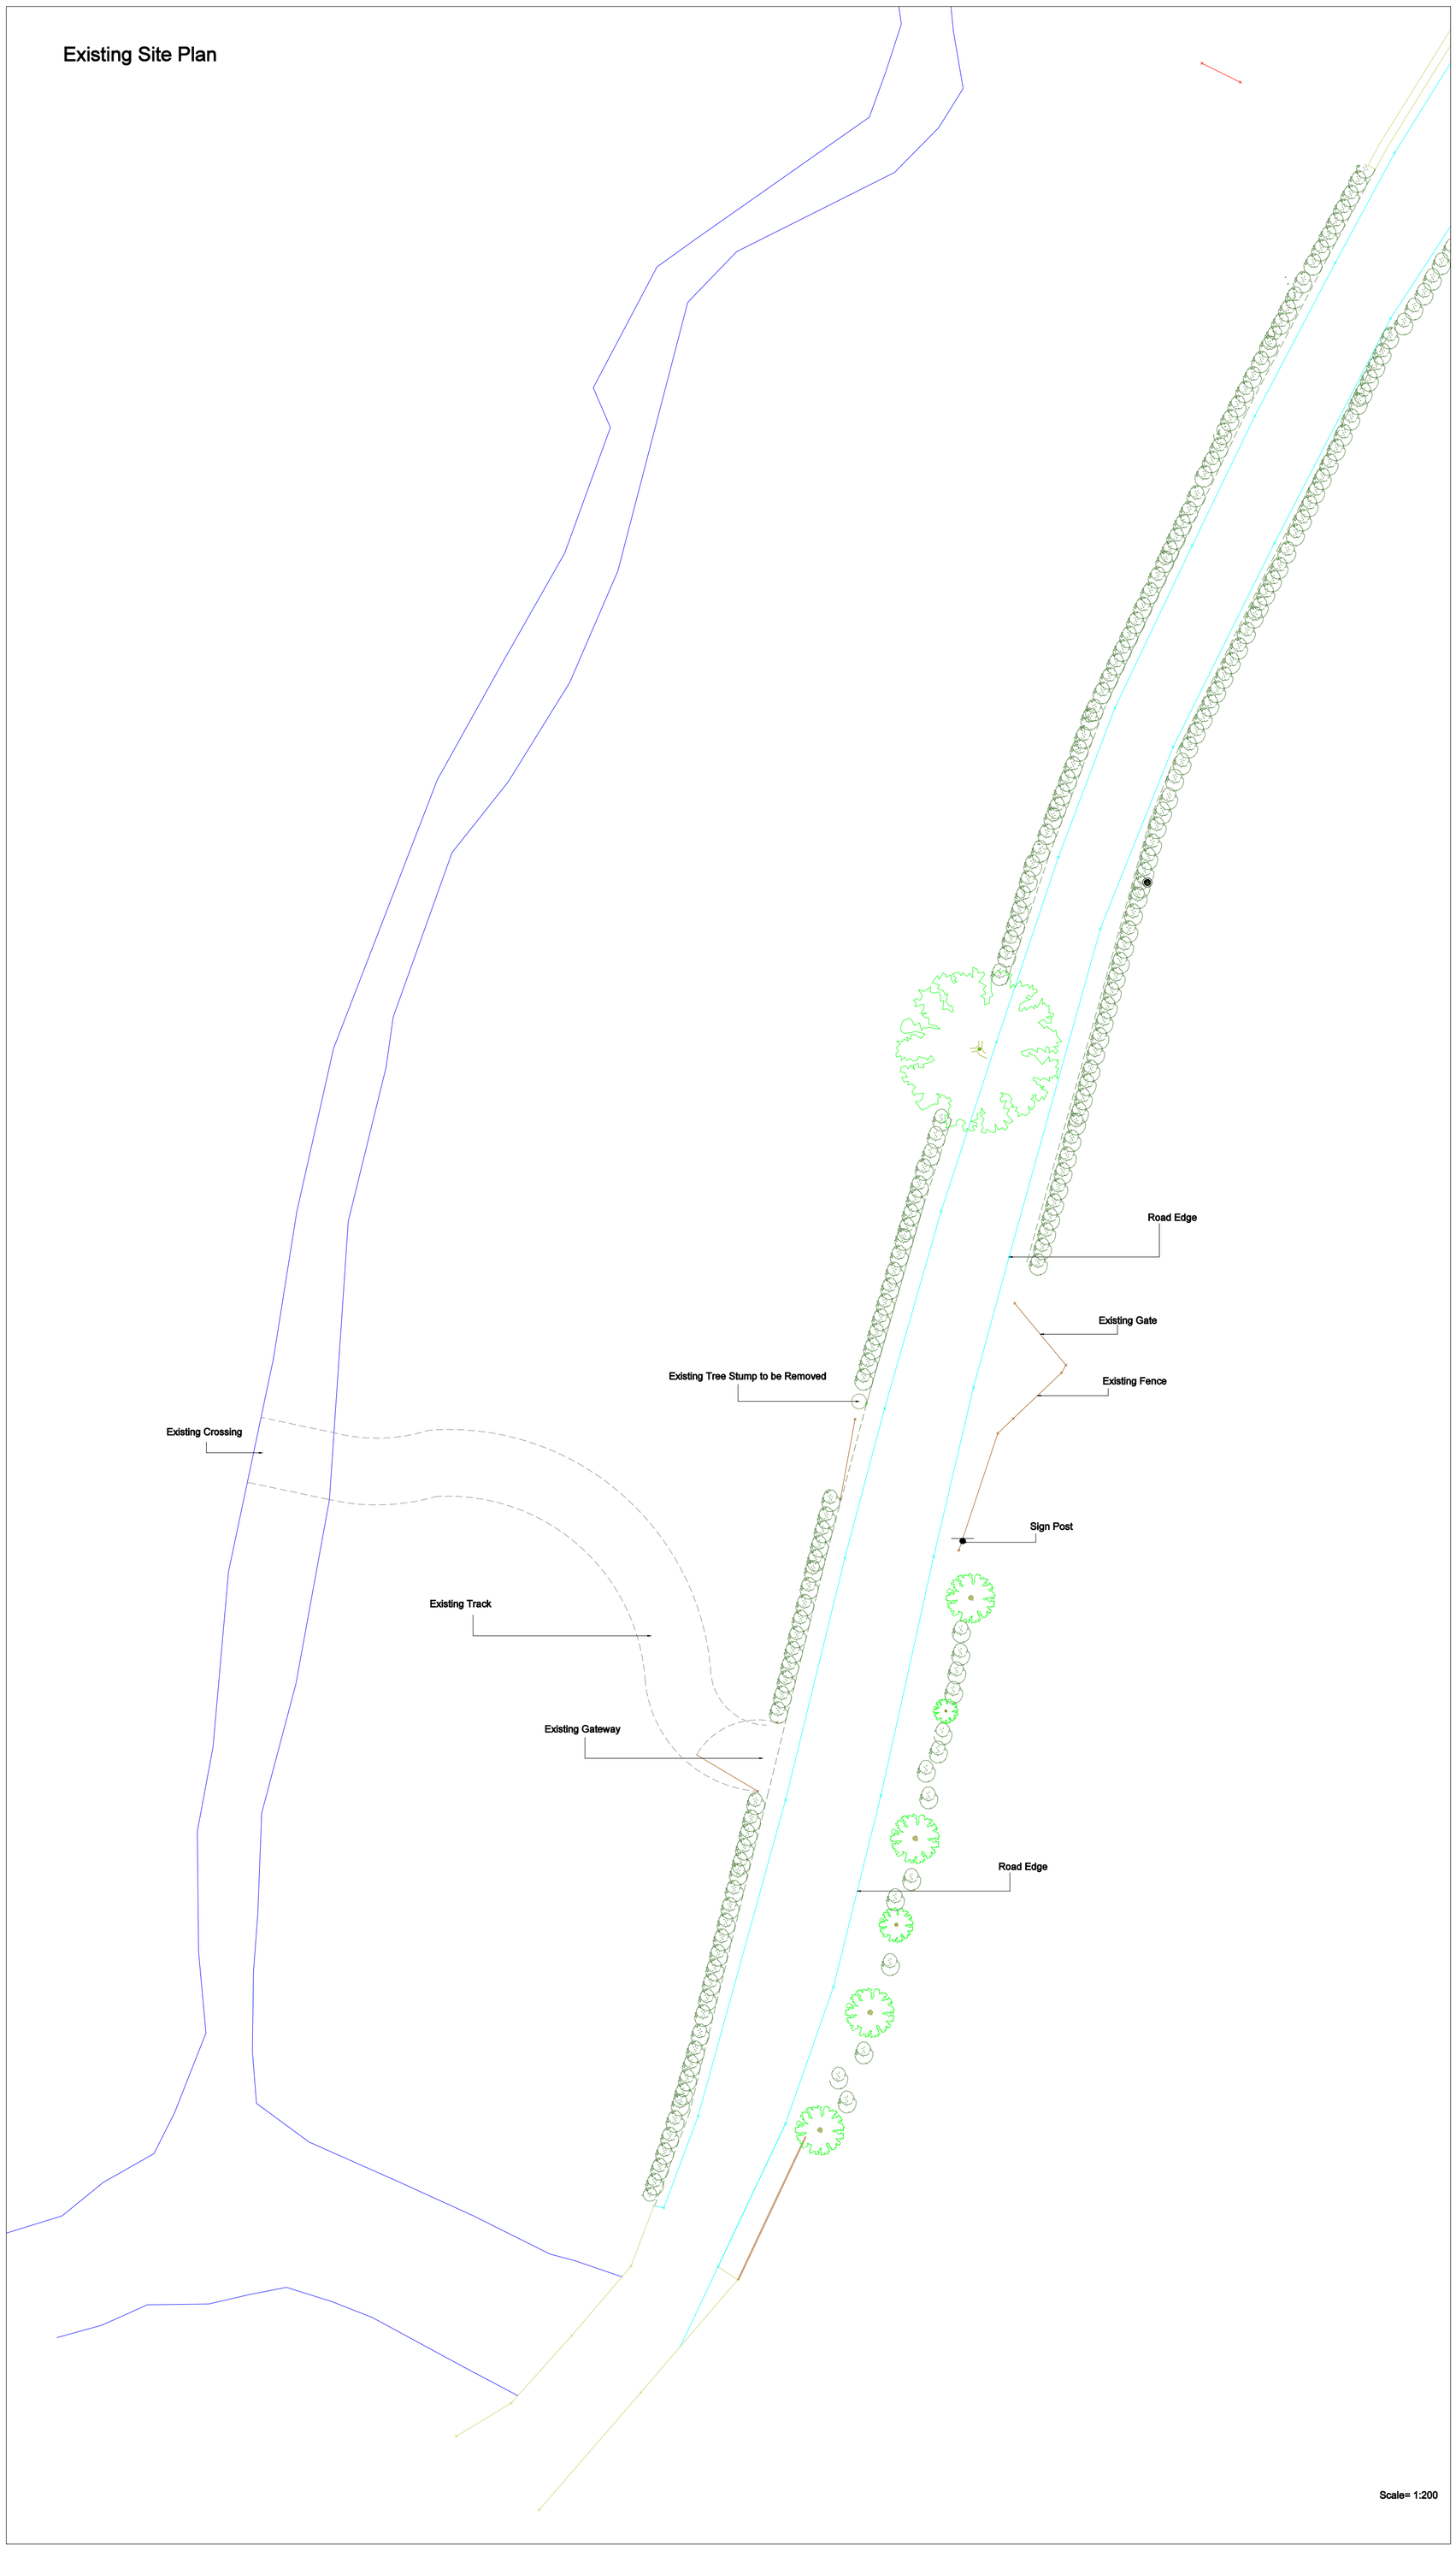

Scale= 1:200

Amend - A

John Pallister
Chatered Surveyors
THE COACH HOUSE. 28 DUCK ST. CLITHEROE LANCASHIRE
Tel 01200 425697

Clients Details,

Project Details,

EXISTING GATED ENTRANCE

Project Address,

TWITTER LANE
WADDINGTON
CLITHEROE

Project Number,	Date,	Scale,	By.
511/101	JULY/21	1:200 @ A1	JH

DO NOT SCALE THIS DRAWING. CHECK ALL DIMENSIONS ON SITE

THIS DRAWING IS PROTECTED BY COPYRIGHT. IT MAY NOT BE REPRODUCED IN ANY FORM OR BY ANY MEANS FOR ANY PURPOSE, WITHOUT GAINING PRIOR WRITTEN PERMISSION FROM J.BAINFIELD, ENGINEERING.SURVEYING.