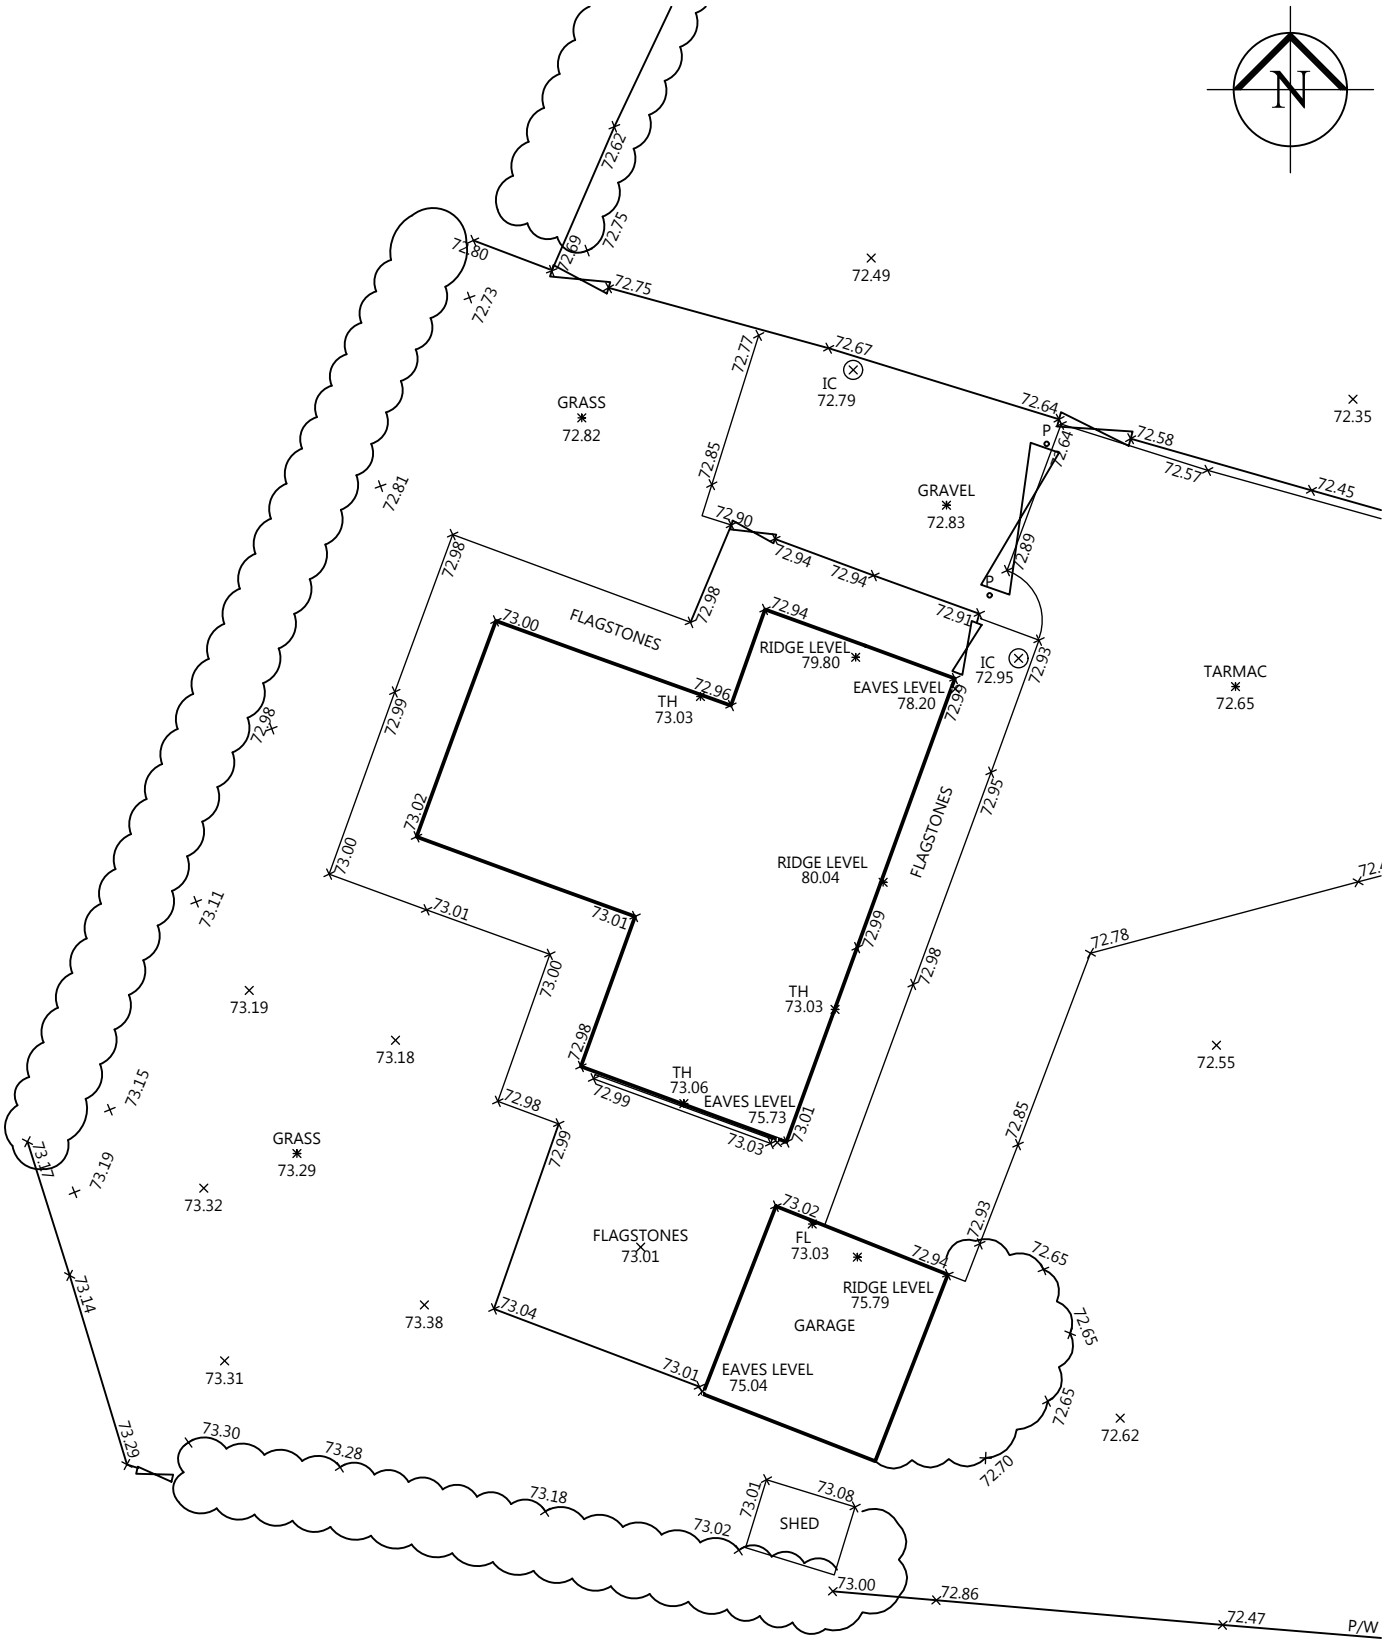

Higher Elker, Billington
Existing Site Layout

0 4m 8m 12m

1332-PL02 1:200@A4

PWL ARCHITECTURE
31 Chapel Brow Leyland Preston PR25 3NH
Tel 01772 467404 E Mail info@pwlarchitecture.com