This drawing is to be read in conjunction with all relevant Architect, consultants' and specialists' drawings and specifications. The Architect is to be notified of any discrepancies before proceeding. Do not scale from this drawing. All dimensions and levels are to be checked on site. This drawing is subject to copyright. All work carried out before Planning and Building Permission has been granted is at the contractor/clients risk.

Note: proposed drawing based on OS dwg information. All illustrated dimensions are approximate and all site dimensions are to be checked on site and subject to site survey.

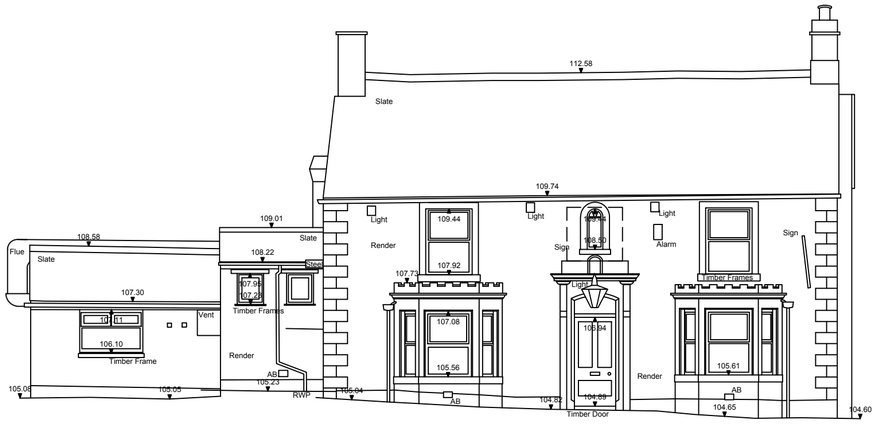

EXISTING NORTH WEST FACING ELEVATION SCALE 1:100

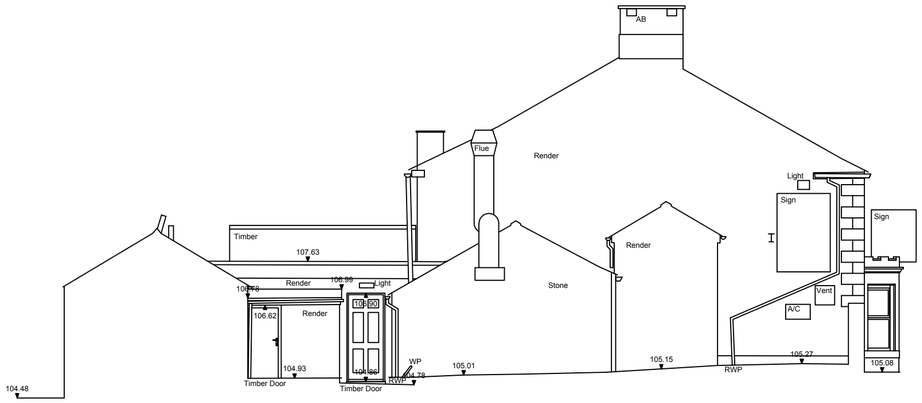

EXISTING NORTH EAST FACING ELEVATION SCALE 1:100

EXISTING SOUTH EAST FACING ELEVATION SCALE 1:100

EXISTING SOUTH WEST FACING ELEVATION SCALE 1:100

EXISTING NORTH WEST FACING ELEVATION SCALE 1:100

EXISTING SOUTH EAST FACING ELEVATION SCALE 1:100

0 2 4 6m
1:100 scale

Client
DBG Trading Ltd

Job Title
Proposed Extension and Alterations to
The Buck Inn,
Sawley Road,
Grindleton

Drawing Title
EXISTING ELEVATIONS

Scale	Date	Drawn
1:100 @ A2	January 2021	TriCAD

SUNDERLAND PEACOCK ARCHITECTS
SUNDERLAND PEACOCK & ASSOCIATES LTD.
HAZELMERE, PIMLICO ROAD, CLITHEROE
LANCASHIRE, BB7 2AG
T 01200 423178 F 01200 427328
E info@sunderlandpeacock.com
www.sunderlandpeacock.com

6239 - E02 REV -