This drawing is subject to copyright and is not to be reproduced in part or whole without approval.
Do not scale this drawing - check all dimensions on site .

Health & Safety Notes

1. Contractor must ensure that all work on site is carried out in a safe & satisfactory manner, in accordance with Health & Safety At Work Act 1974, COSHH Regulations 2002 & requirements of C.D.M

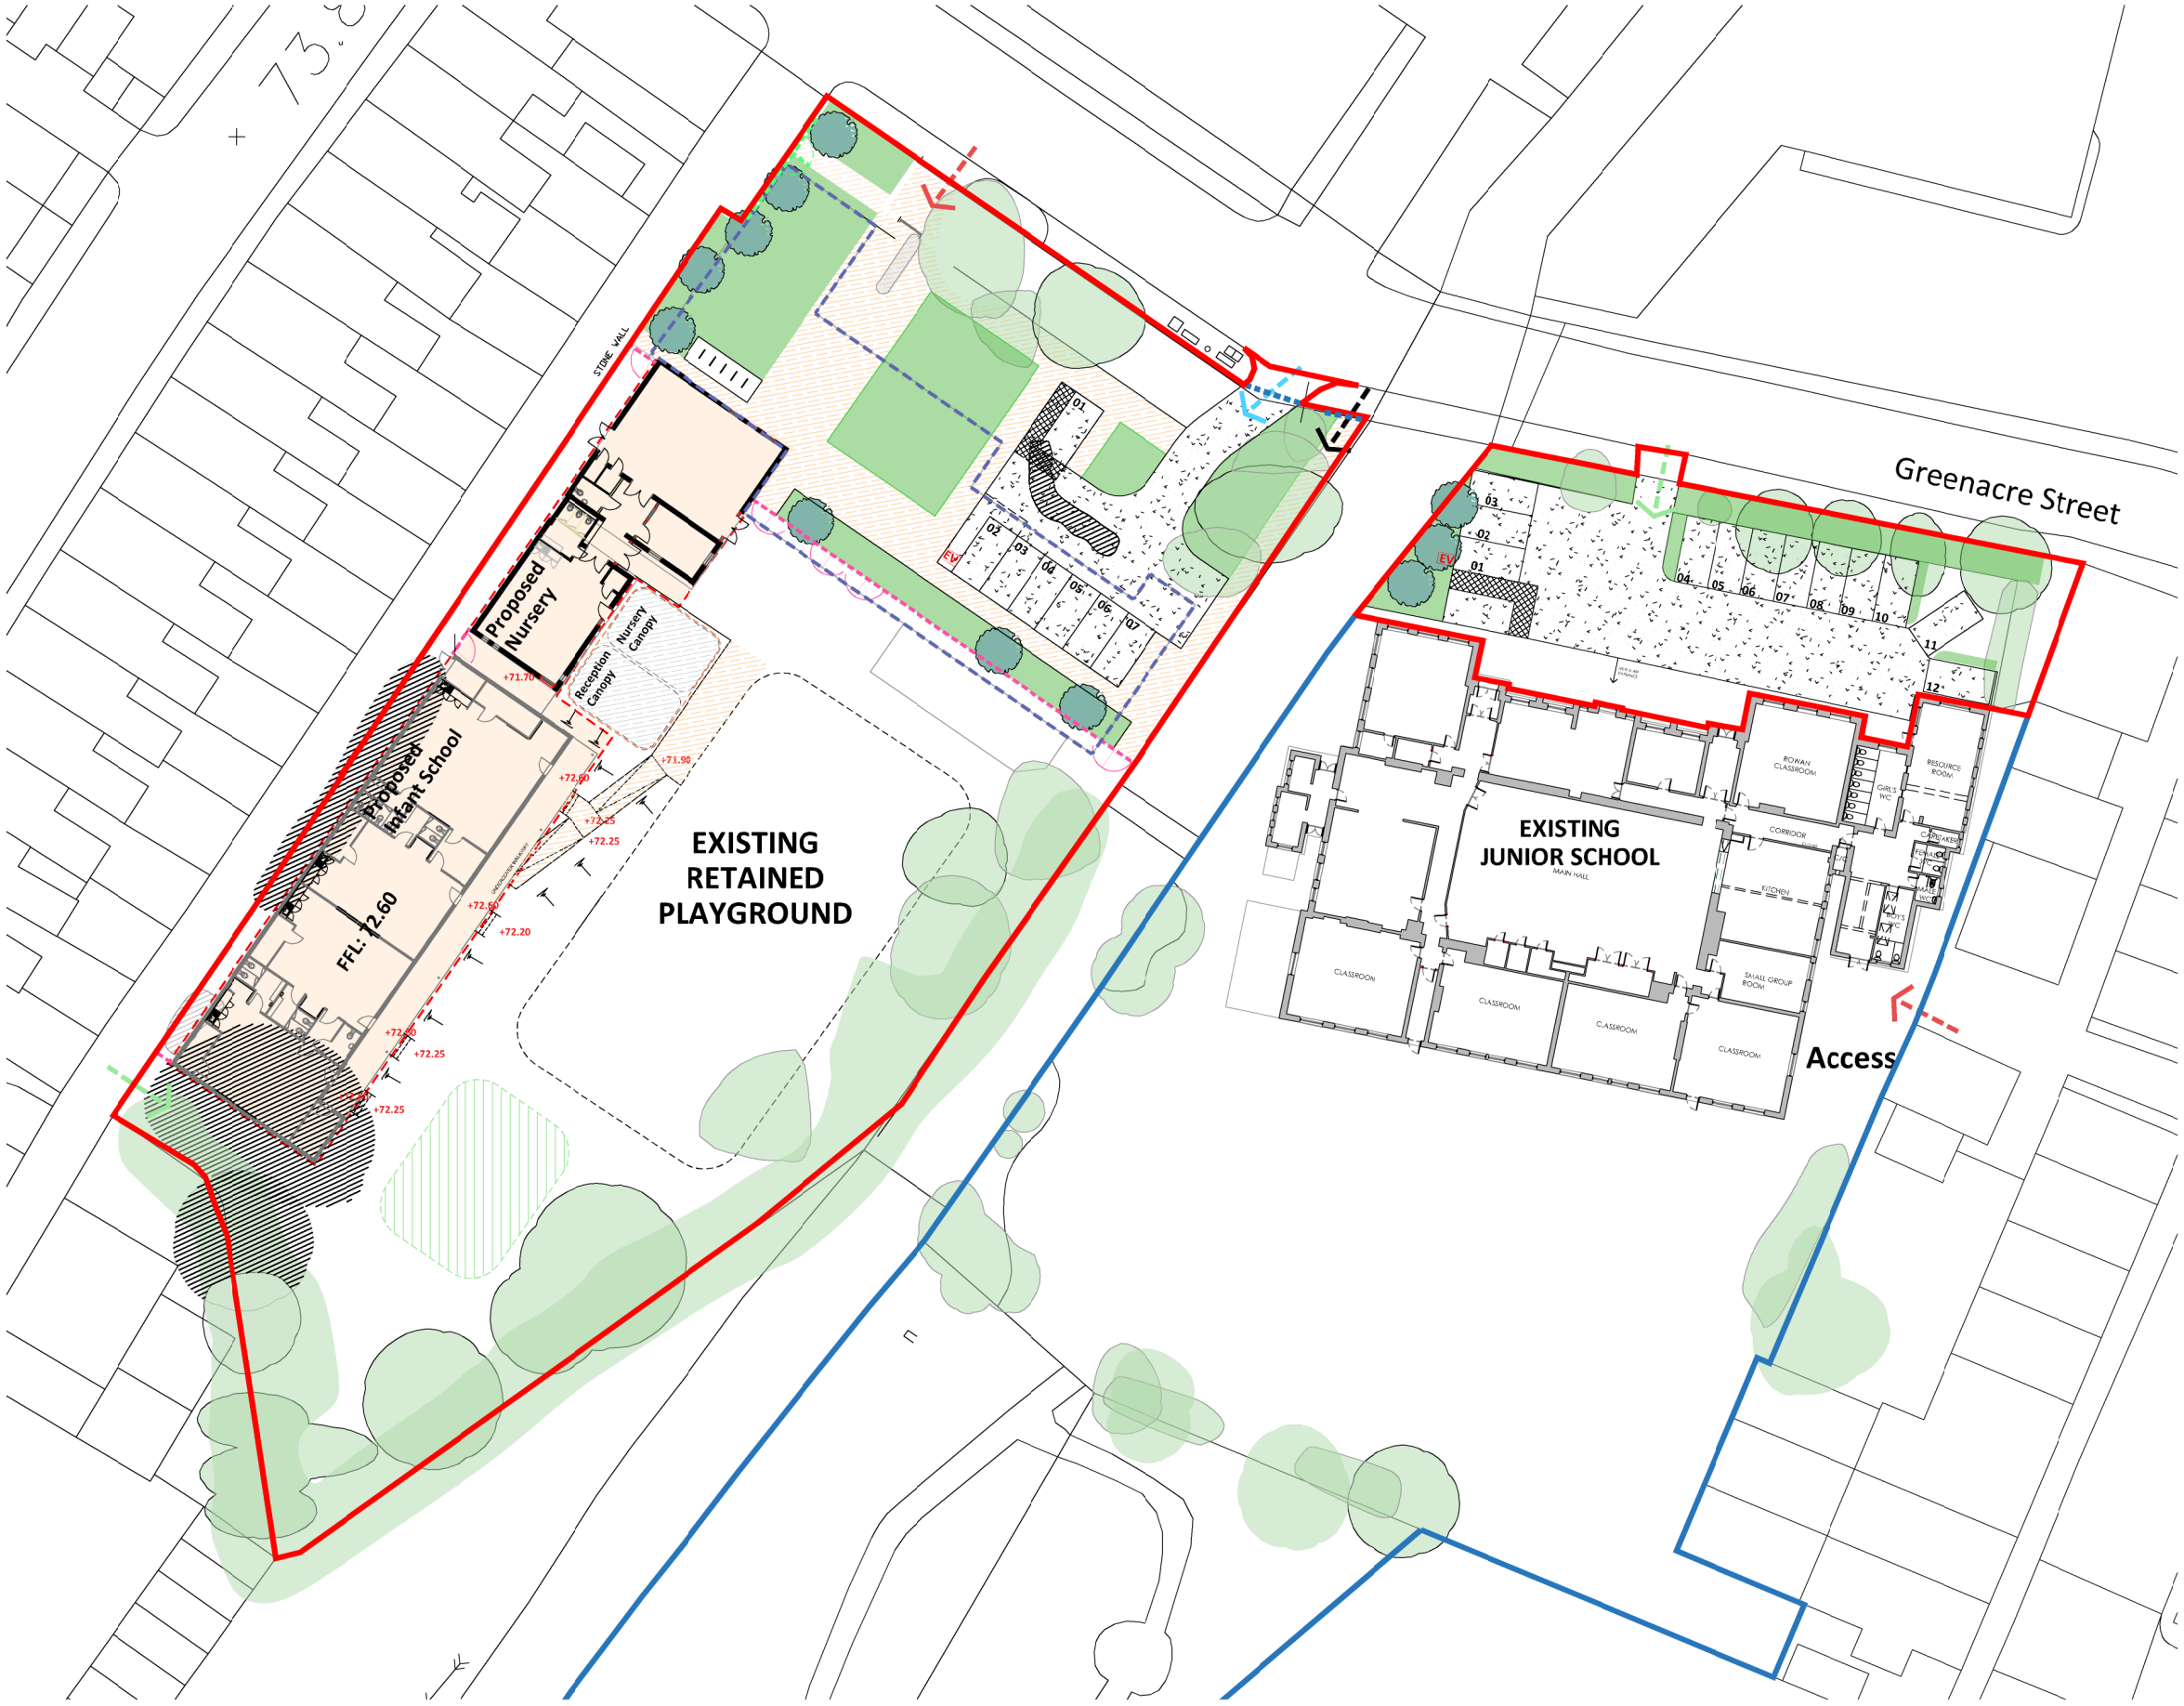

- Application Boundary
- Land in Applicant Ownership
- Proposed Development
- Existing Building for Demolition
- Existing Trees Retained (Indicative Location)
- Proposed New Trees
- Existing Trees removed
- New soft landscape
- Modified reduced soft landscape levels in accordance with flood report
- New vehicular tarmac
- New Pedestrian Tarmac paths
- New outdoor play covered canopy on polyester powder coated metal posts
- 5no Sheffield Cycle Stands
- EV Electrical vehicle charging point
- New 2400mm mesh profiled metal wire fencing - polyester powder coated blue. Pedestrian Gate and Emergency Vehicular Access Gate
- New timber fence and gate
- New Secure Vehicular Metal Gate to match existing
- Existing Pedestrian Access
- New Pedestrian Access & Secure Metal Gate
- Existing & Modified Vehicular Entrance
- Existing Vehicular Entrance

SCALE

N 0 5 10 25m

Rev.	Description	Date
P1	Planning issue	03.08.2023

Cassidy+Ashton C+A
www.cassidyashton.co.uk
Architecture + Building Surveying + Town Planning
7 East Cliff, Preston, Lancashire, PR1 3JE 01772 258 356
10 Hunters Walk, Canal Street, Chester, CH1 4EB 01244 402 900

Client
St James' CoE Primary School Greenacre Street, Clitheroe

Project
New Infant School, Demolition & refurbishment

Drawing Title
Proposed-Site-Plan

Drawn by	S0	Checked by	SB/AB	Date	13.08.20
Status	S2	Scale @ A3	1:500		
Job no. 10512	Dwg.no. STJ-CAA-ZZ-ZZ-DR-A-1002			Rev. P1	