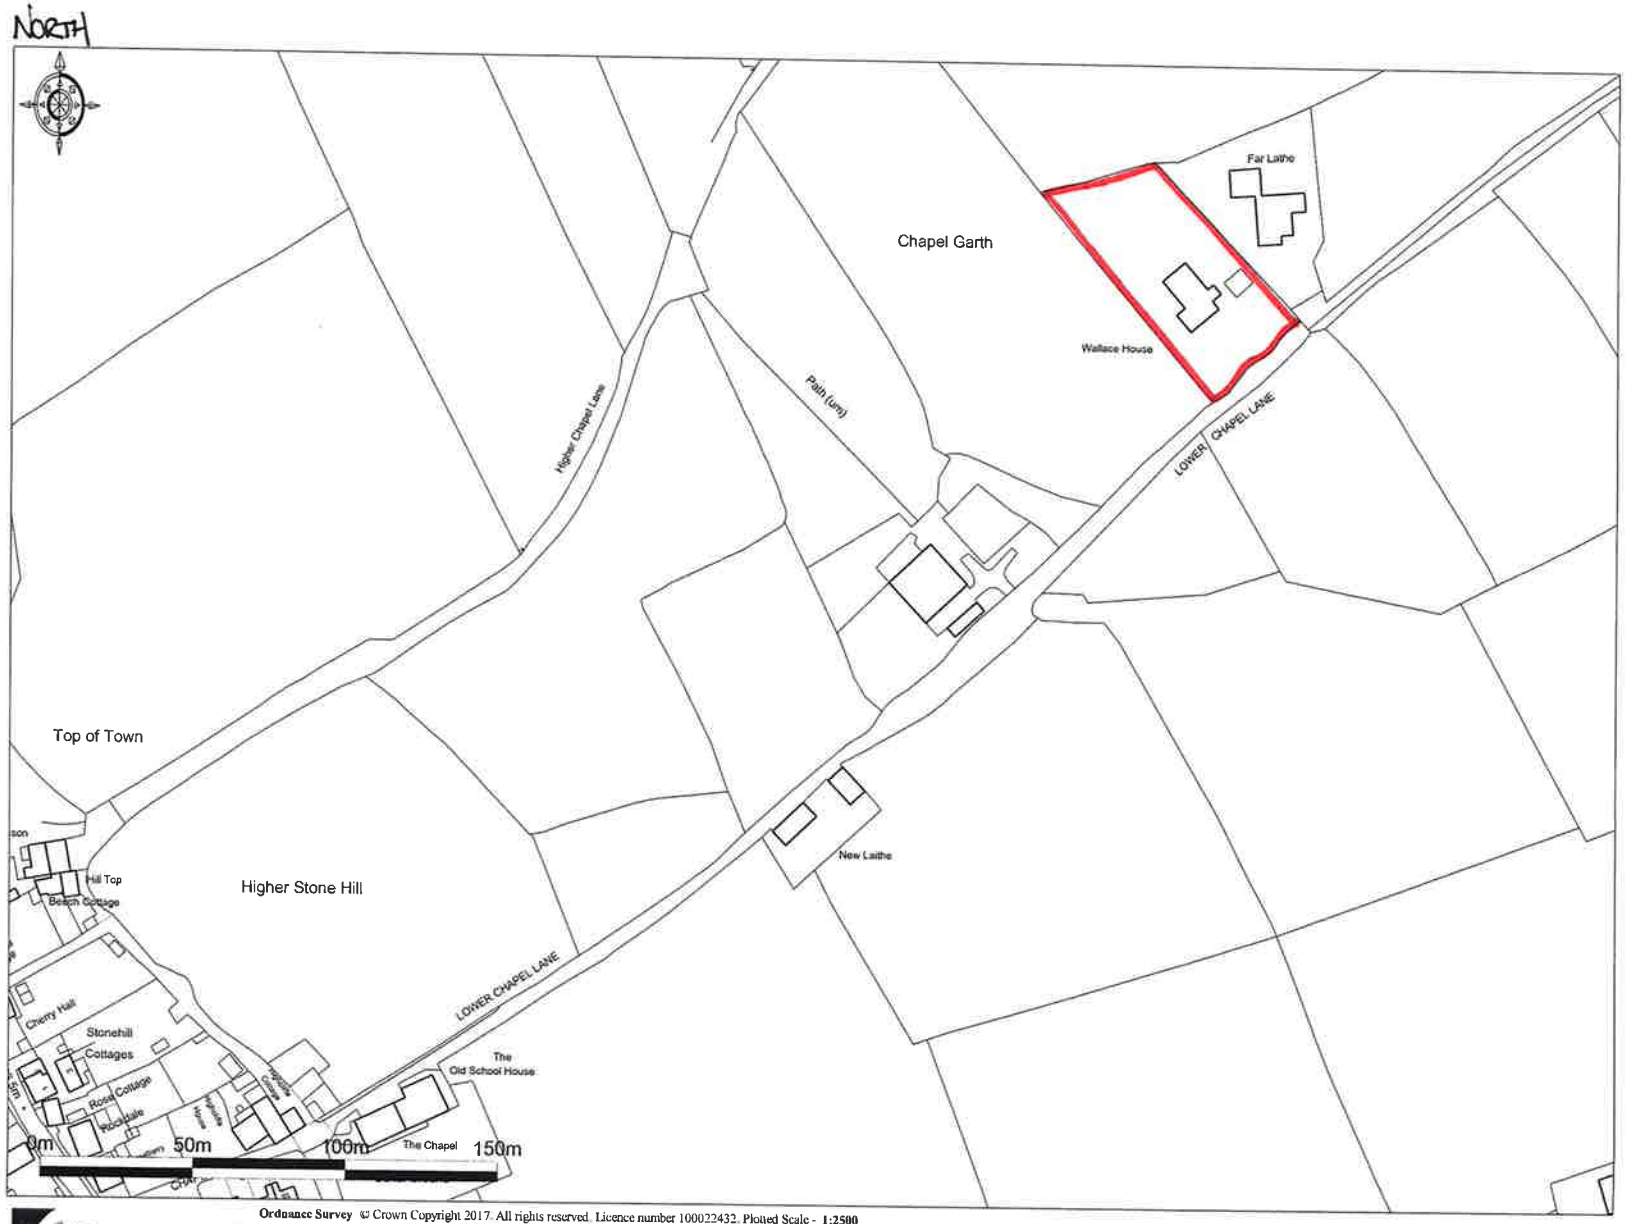

Ordnance Survey © Crown Copyright 2017. All rights reserved. Licence number 100022432. Plotted Scale - 1:2500

Promap®

WALLACE HOUSE, LOWER CHAPEL LANE, GRINDLETON BB7 4RN DWG NO. 5362-014
FOR MR AND MRS TAYLOR