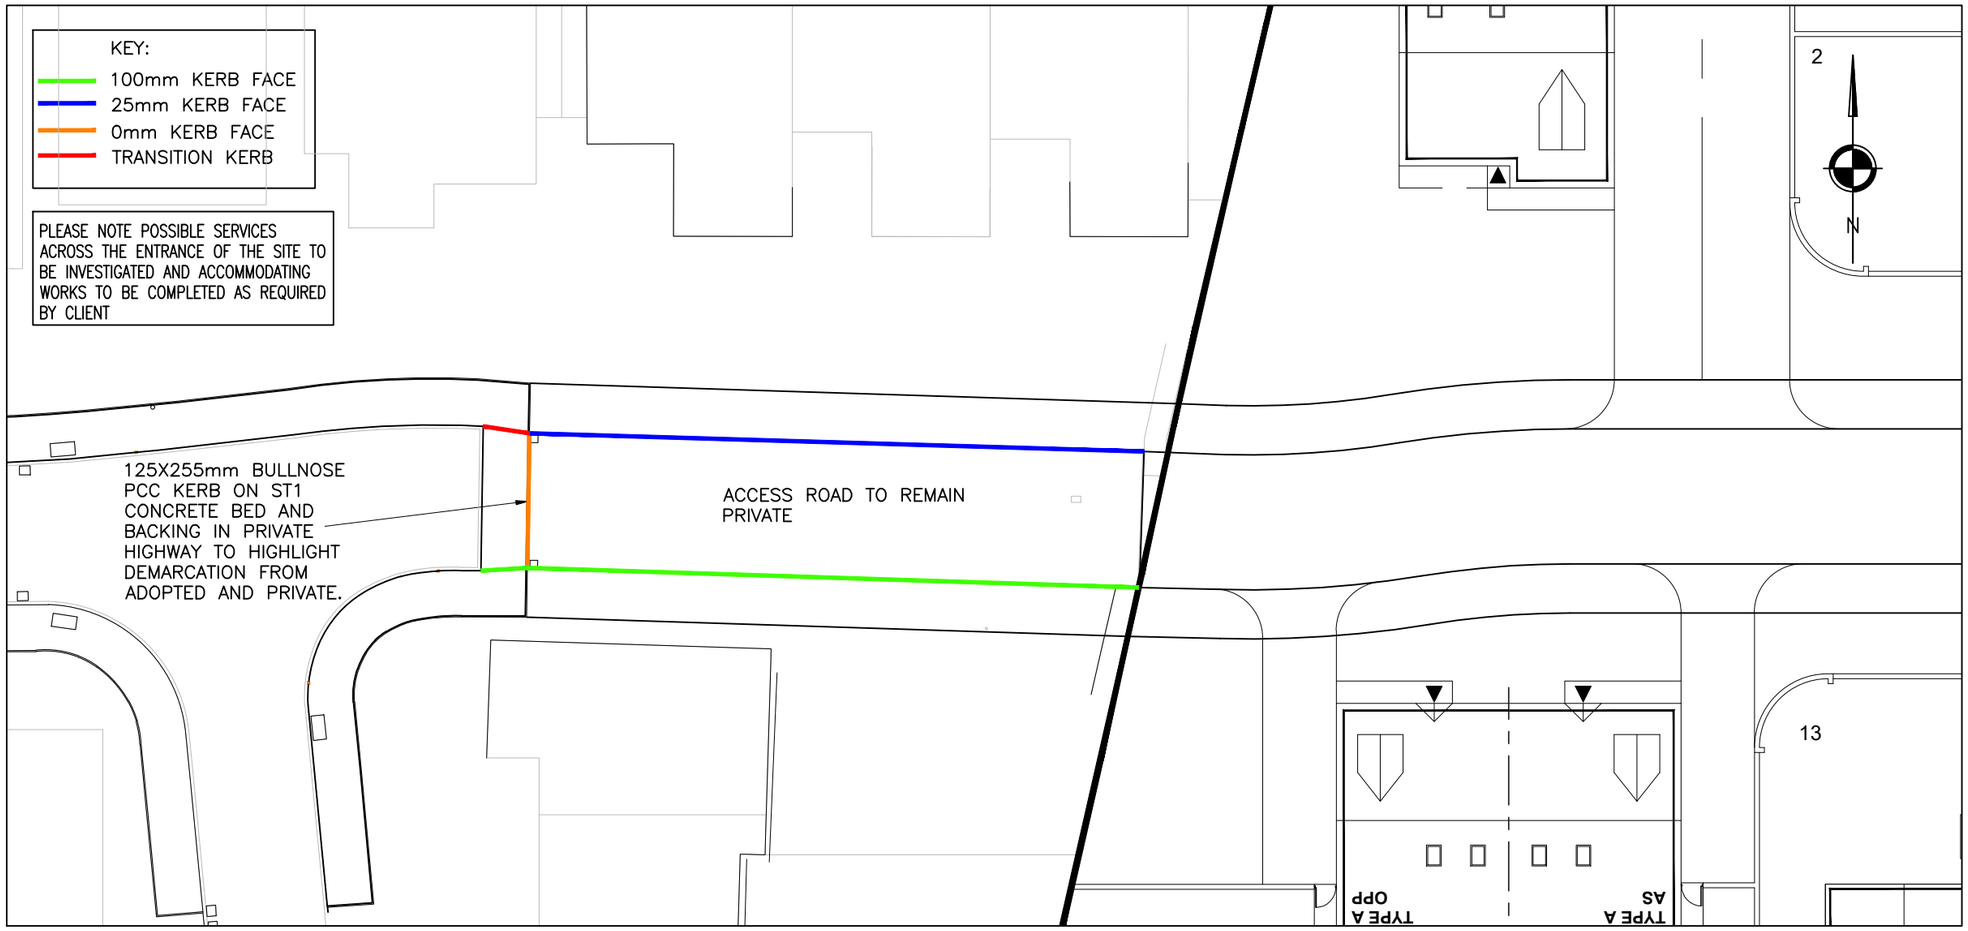

S278 WORKS
SCALE 1:200

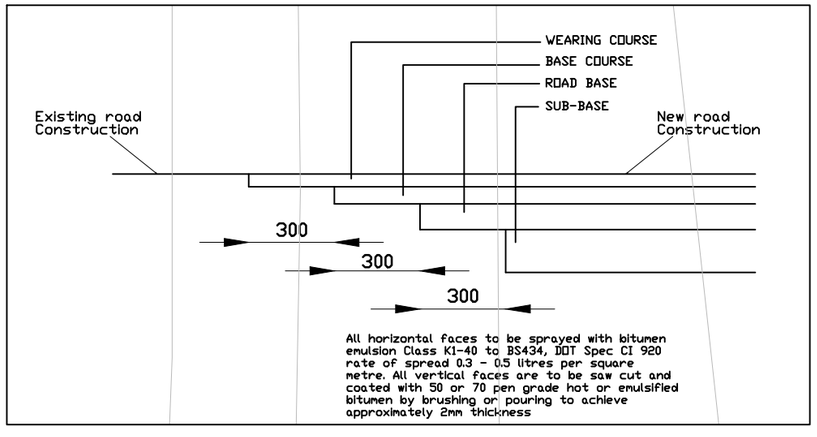

ROAD TIE IN DETAIL
NOT TO SCALE

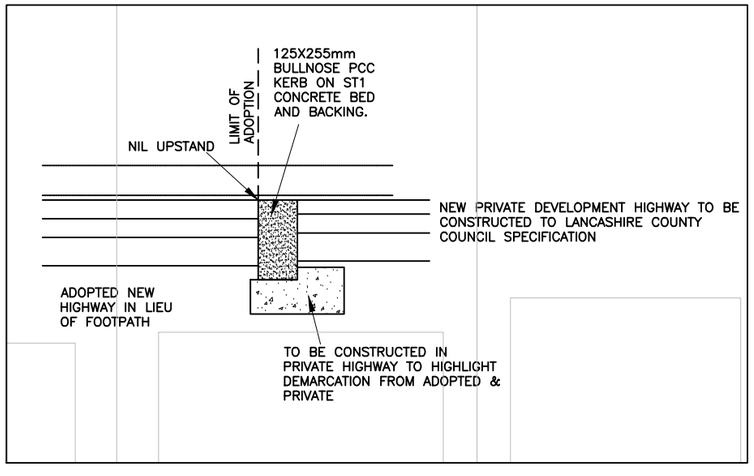

DEMARCATION DETAIL
NOT TO SCALE

rev	Revision details	Date
B	REVISED FOLLOWING CLIENT COMMENTS	16.07.21
A	REVISED FOLLOWING LCC COMMENTS	04.05.21

Drawing Stage		Drawing Status			
	Draft		Comments		Tender
	Issued		Information		Construction
			Approval		As Built

Client
OAKMERE HOMES LIMITED

Job title
BARROW BROOK WHALLEY

Drawing title
S278 WORKS AGREEMENT

REFA
45 Bridgeman Terrace
Wigan, Lancs
WN1 1TT
Tel:-(01942) 826020
Fax:-(01942) 230816
CONSULTING ENGINEERS
CIVIL• STRUCTURAL
GEOTECHNICAL• ENVIRONMENTAL

Date	Scale	Drawn
29.04.21	AS SHOWN	AS

DRAWING No 20046/02/1 Rev B

© This drawing is the property of REFA and should not be copied, used or its contents divulged without prior written consent.

A3 SHEET