3/2021/0914

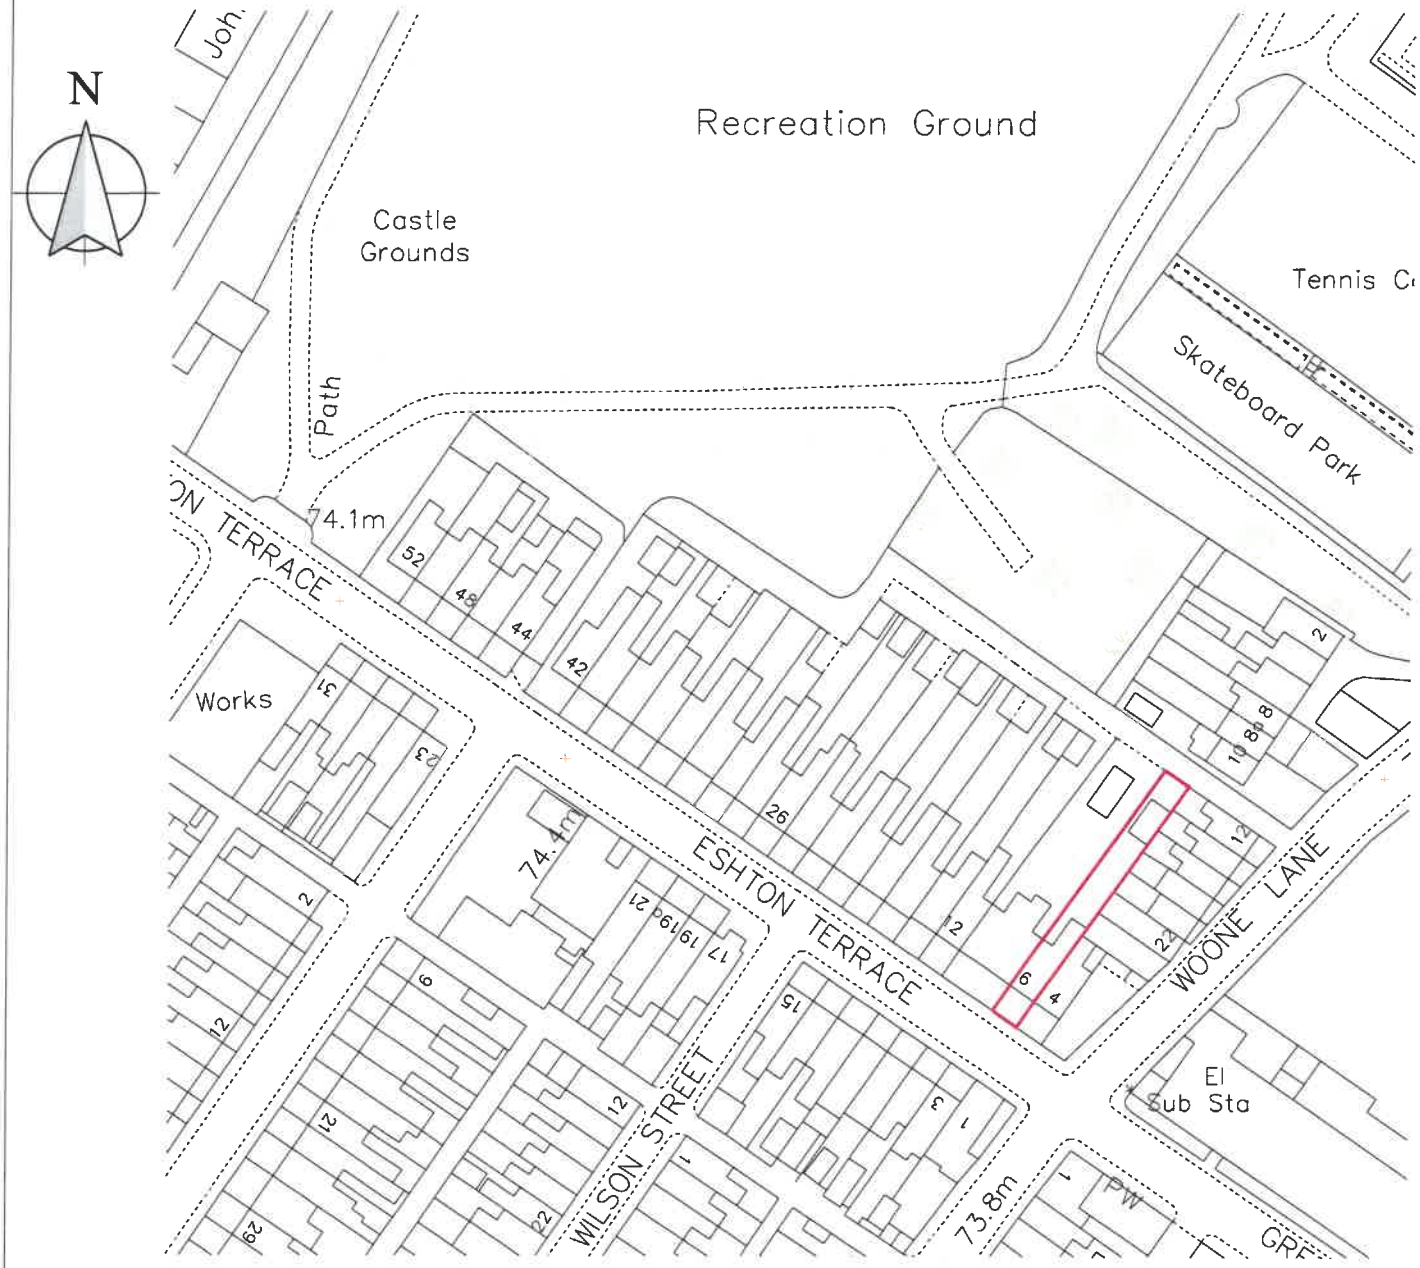

Client
Miss K.Smith

Job Title
Proposed rear single storey infill Extension at
6 Eshton Terrace
Clitheroe
BB7 1BQ

Drawing Title
Proposed Location Plan

Scale	Date	Drawn
1:1250 @ A4	August 2021	WJB

spa
SUNDERLAND PEACOCK | ARCHITECTS
SUNDERLAND PEACOCK & ASSOCIATES LTD.
HAZELMERE, PIMLICO ROAD, CLITHEROE
LANCASHIRE, BB7 2AG
T 01200 423178 F 01200 427328
E info@sunderlandpeacock.com
www.sunderlandpeacock.com

6460 -03