This drawing is to be read in conjunction with all relevant Architect, consultants' and specialists' drawings and specifications. The Architect is to be notified of any discrepancies before proceeding. Do not scale from this drawing. All dimensions and levels are to be checked on site. This drawing is subject to copyright. All work carried out before Planning and Building Permission has been granted is at the contractor/clients risk.

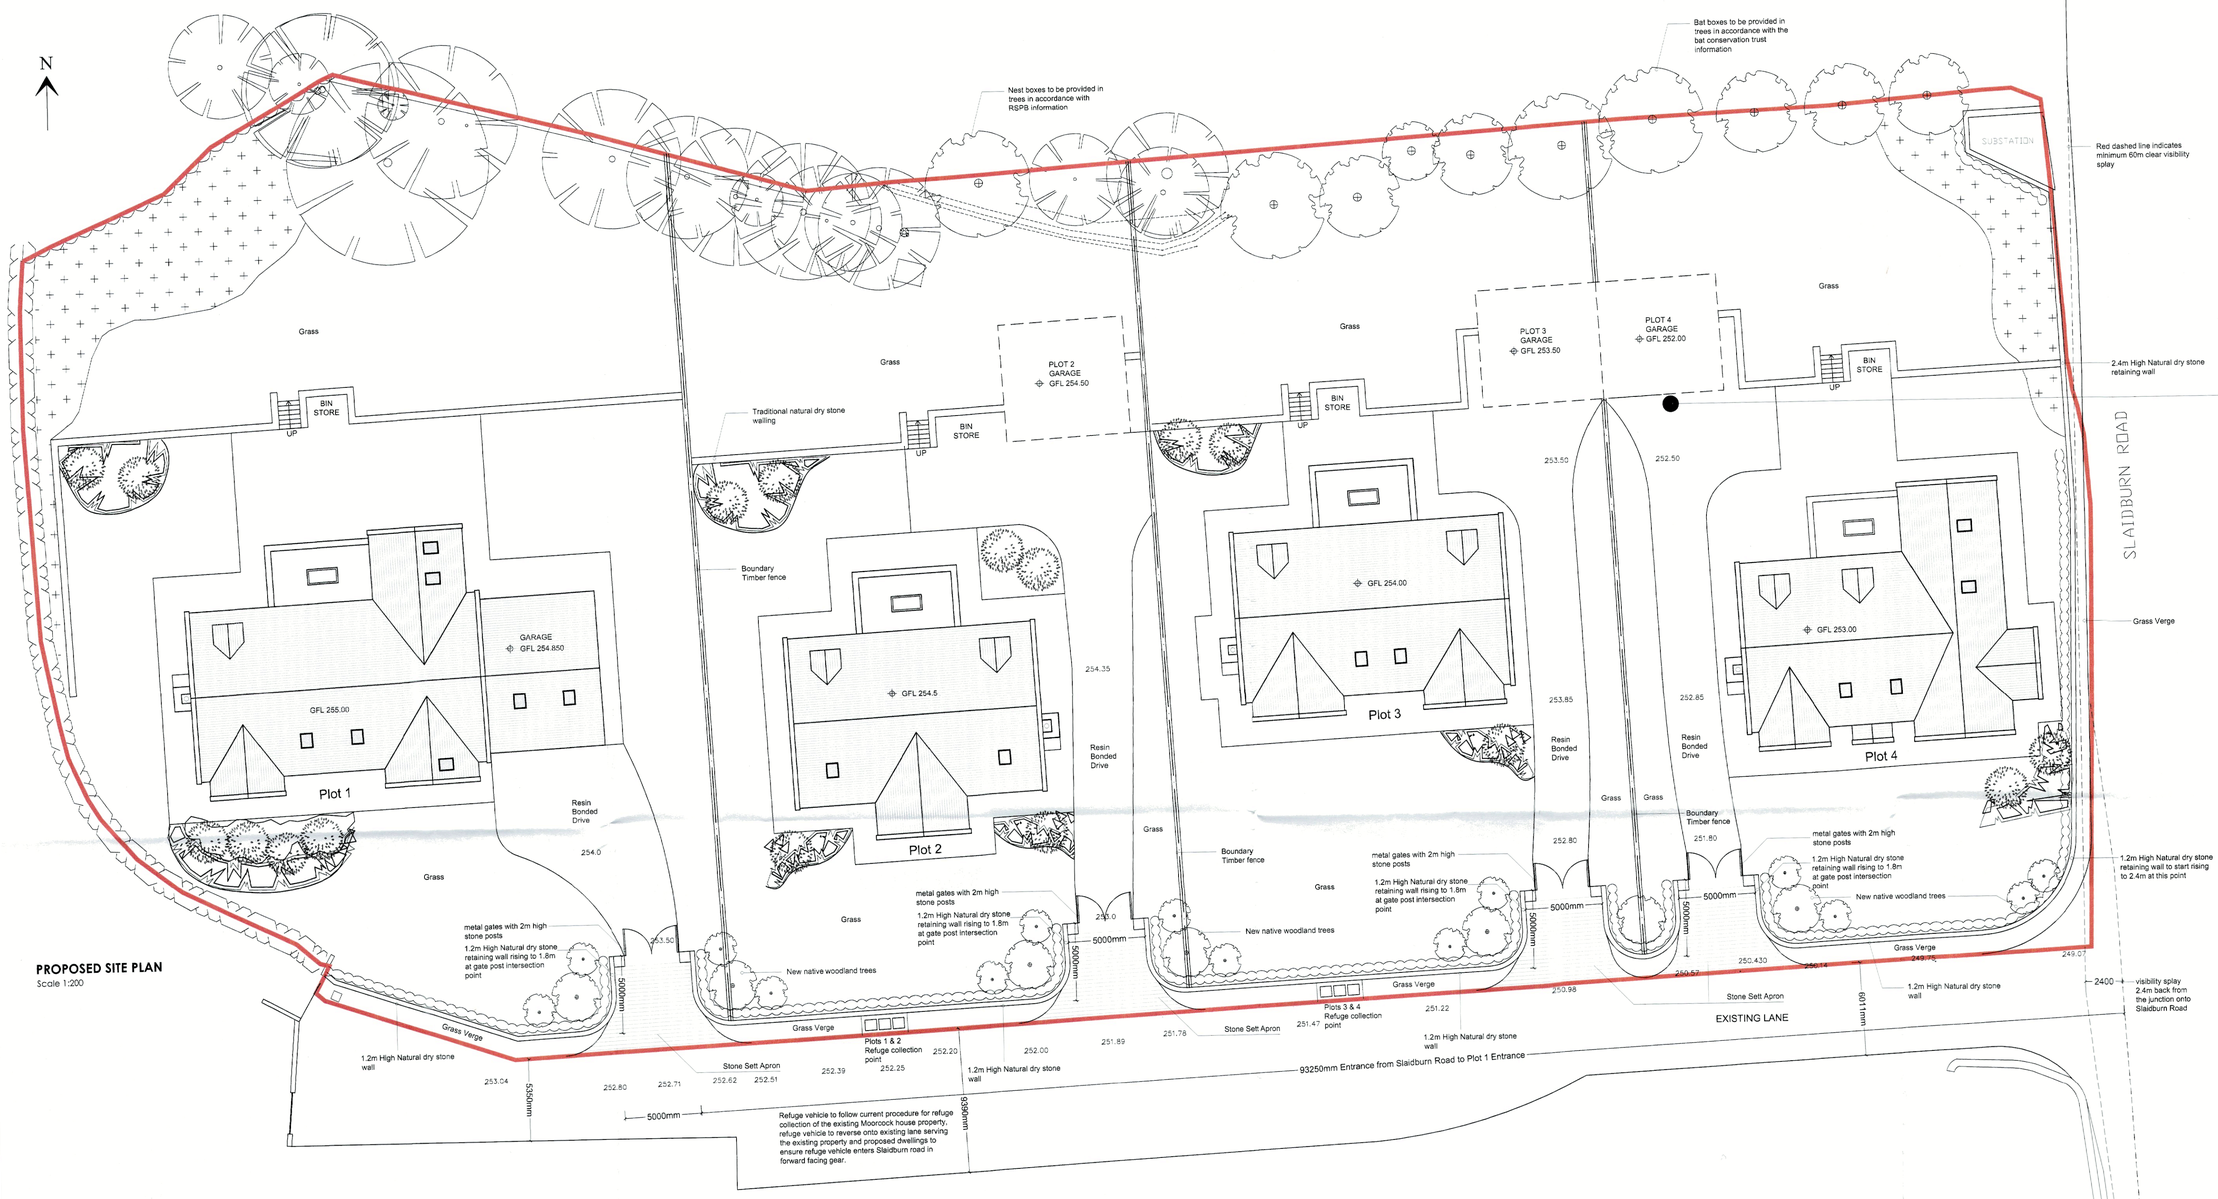

PROPOSED SITE PLAN
Scale 1:200

3/2021/0915

KEY

- Proposed Native Woodland Trees
- Proposed native thicket woodland planting-oak, birch,wild cherry, field maple,hawthorn,hazel
- Proposed native hedge: hawthorn, blackthorn, hazel, dog rose interplanted with trees
- Proposed shrub planting

1:200 Scale 0 5 10 15m

no.	by	revision	date
F	PRG	Updated following client consultation	25.06.20
E	PRG	Additional Dimensions Added	28.06.18
D	PRG	Plot 1 orientation revised	09.05.18
C	PRG	Planting scheme added	26.04.18
B	PRG	Revised following client and planning officer consultation	16.04.18
A	PRG	Revised following pre-application meeting and clients comments	10.04.18

Client
PENDLE VIEW DEVELOPMENTS LTD

Job Title
PROPOSED DEVELOPMENT OF THE MOORCOCK INN SITE
RESIDENTIAL HOUSING
SLAIDBURN ROAD
WADDINGTON

Drawing Title
PROPOSED SITE PLAN

Scale	Date	Drawn
1:200 @ A1	February 2018	Paul Gudgeon

spa ARCHITECTS
SUNDERLAND PEACOCK
SUNDERLAND PEACOCK & ASSOCIATES LTD.
HAZELMERE, PISELCO ROAD, CLITHEROE
LANCASHIRE, BB7 2AG
T 01200 423178 F 01200 427326
E info@sunderlandpeacock.com
www.sunderlandpeacock.com

5513 -P06 Rev F