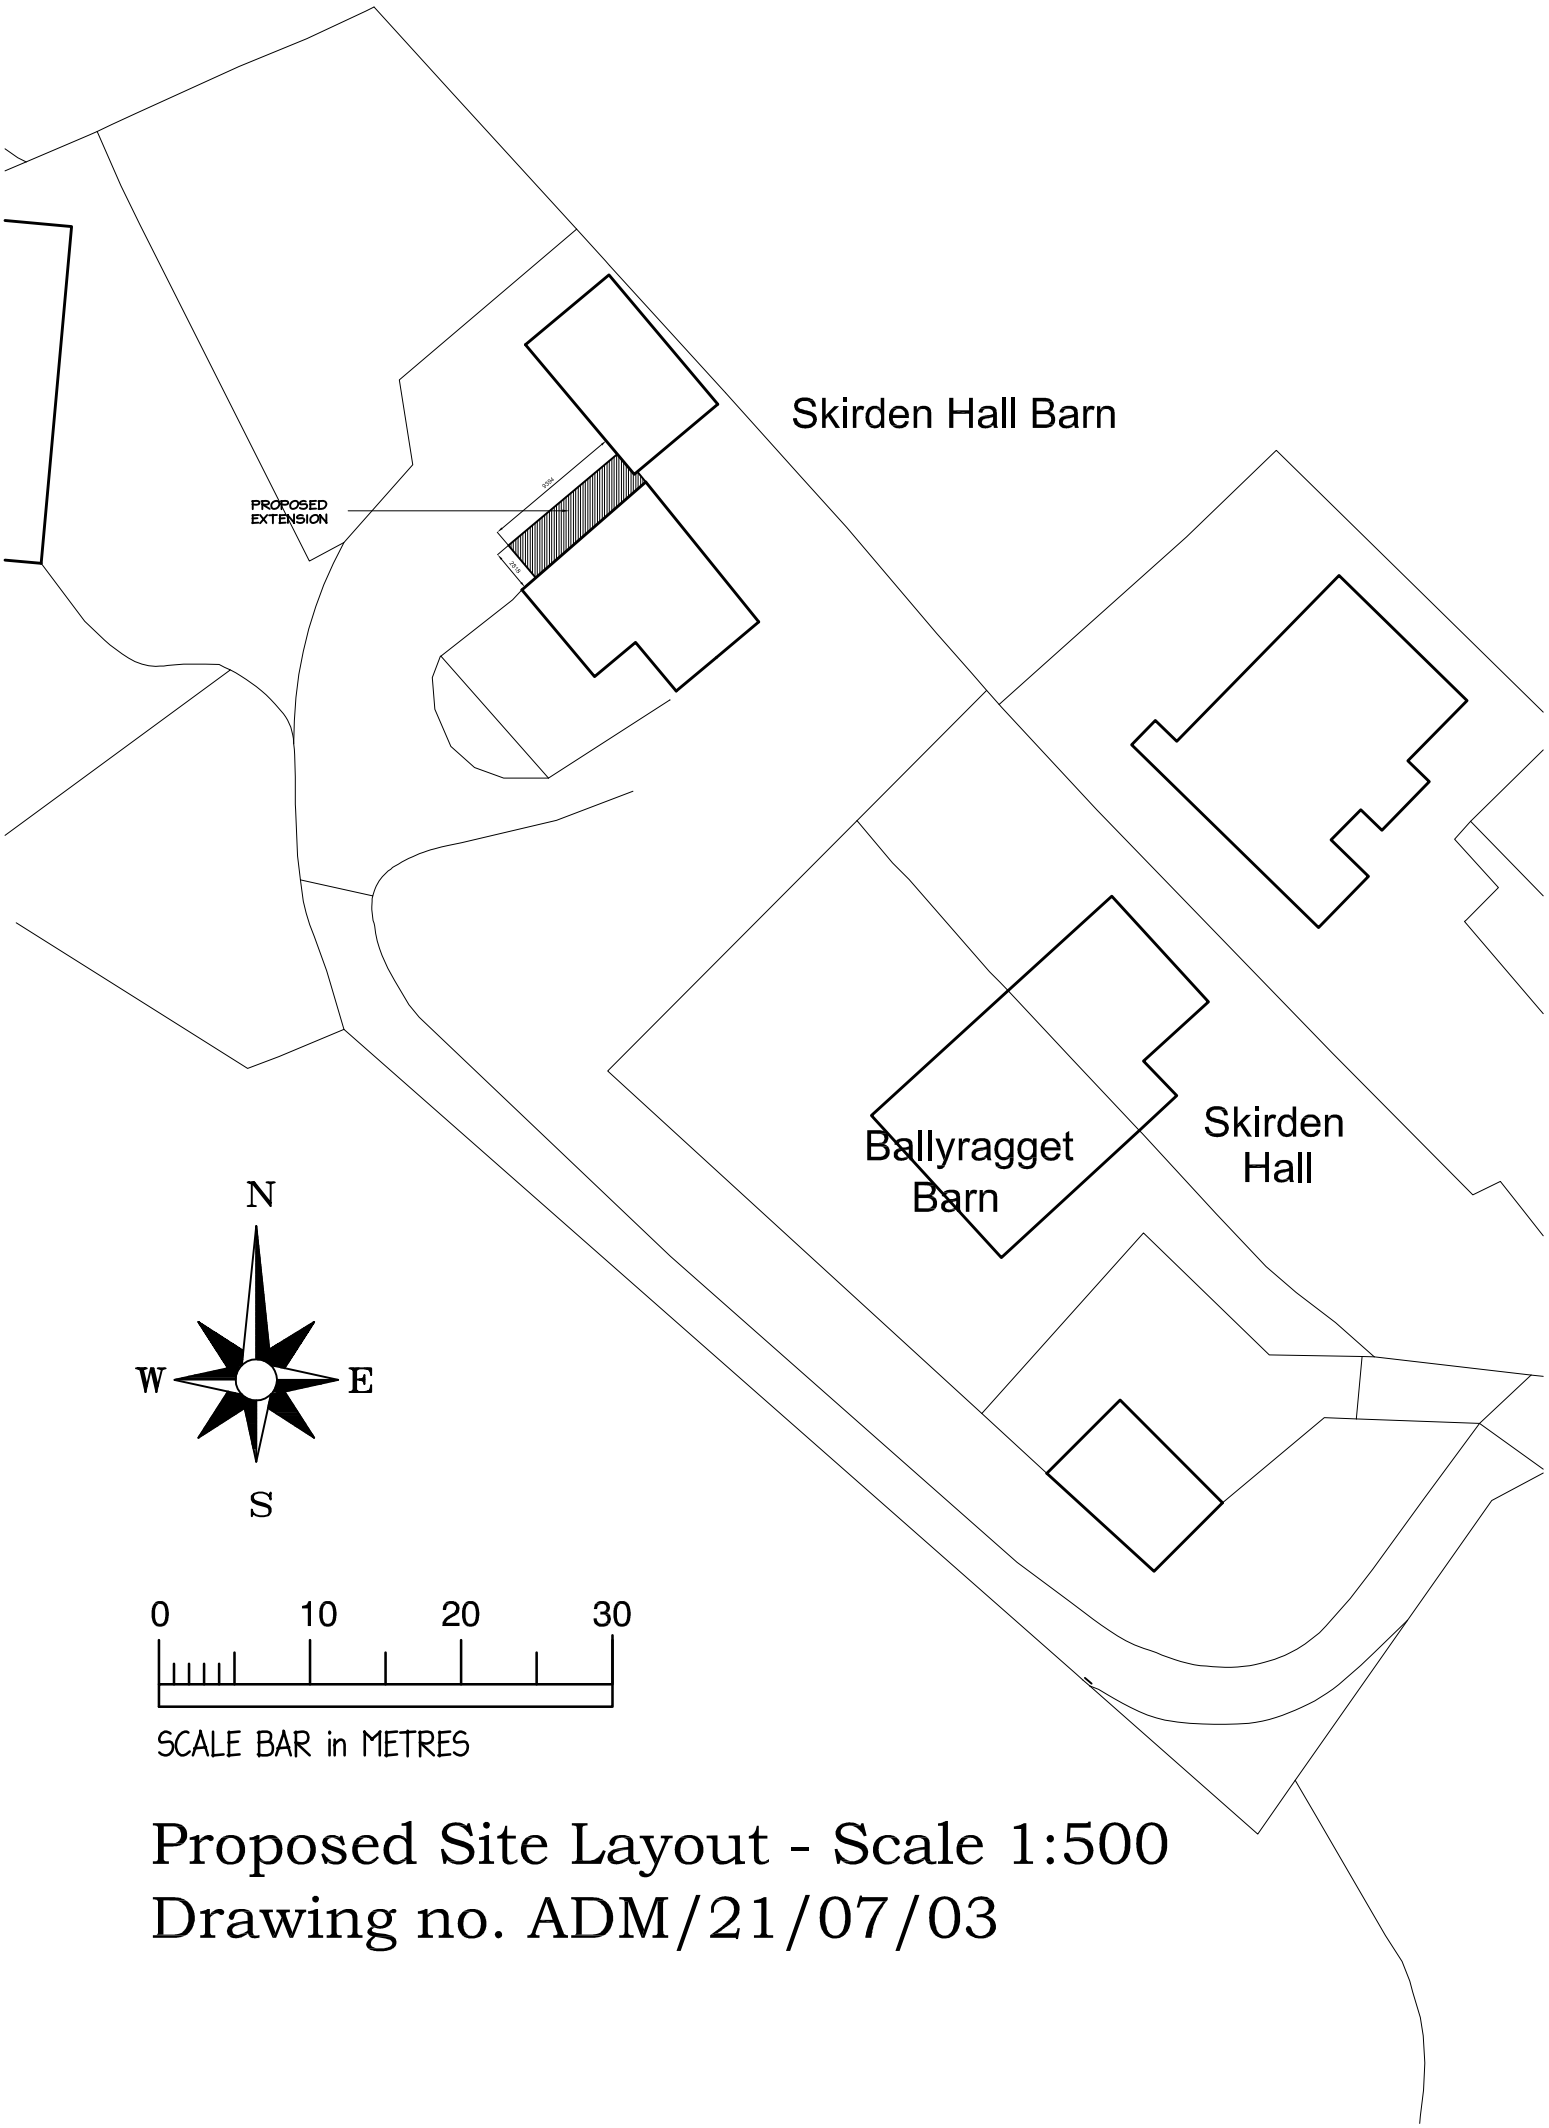

Proposed Site Layout - Scale 1:500
Drawing no. ADM/21/07/03