


Do Not Scale from this drawing without the express permission of the Architect.

This drawing has been produced for the client for this specific project and is not intended for use by any other person or for any other purpose.

© This work is copyright protected, remains the property of the author and may not be reproduced without the express consent of HM Architecture.

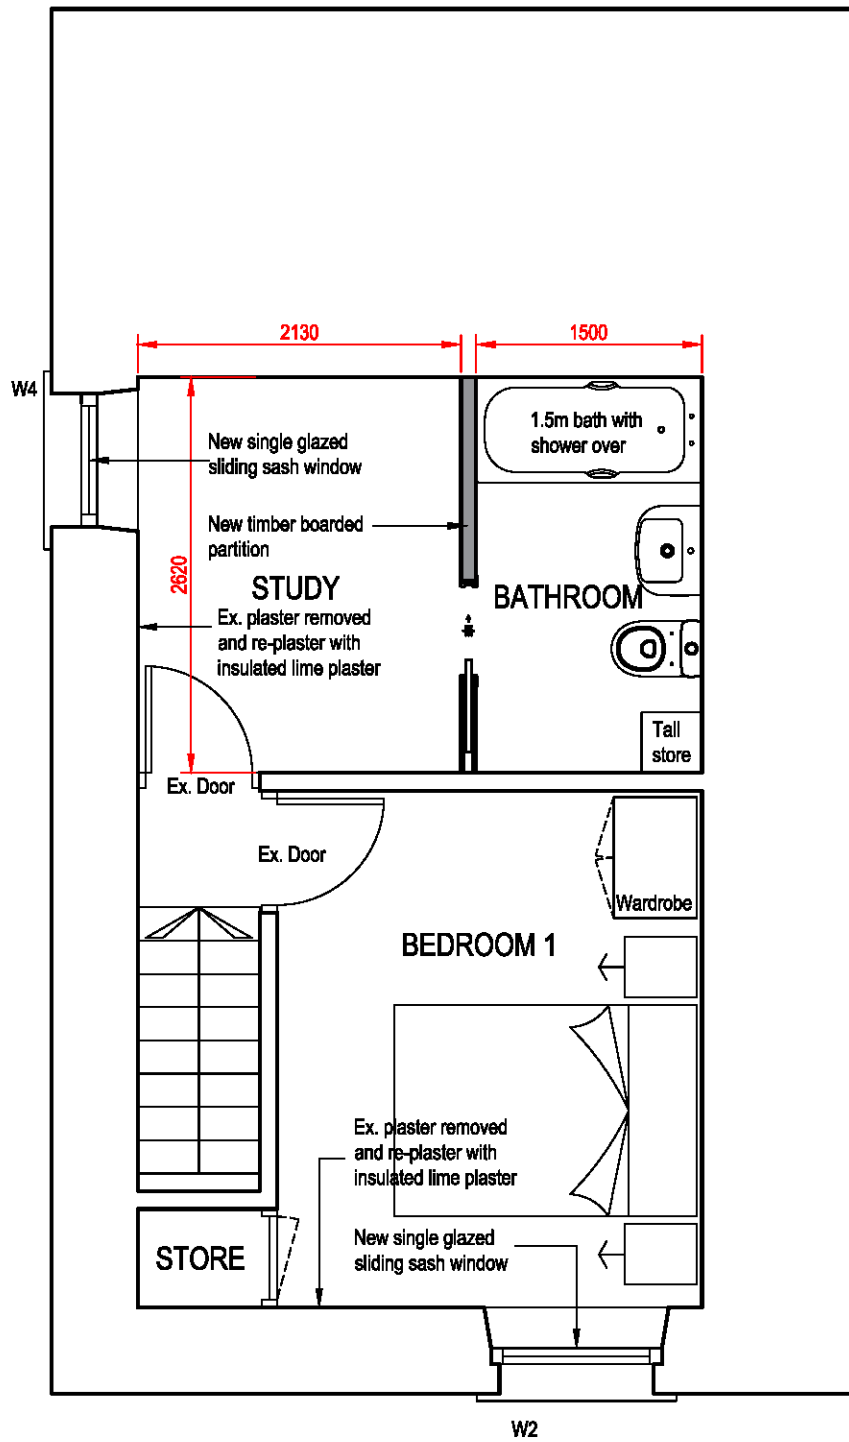

This architectural elevation drawing illustrates the proposed and existing work for a building facade. The drawing includes the following elements and annotations:

- Slate roof:** The roof is shown with horizontal lines representing slate tiles.
- Sandstone copings:** The roofline is finished with sandstone copings.
- Painted quins:** The quins (cornices) are noted as being carefully cleaned and re-painted with mineral paint.
- Existing render finish:** The main wall area is noted as being cleaned of its existing paint finish and re-painted with mineral paint.
- New painted timber single glazed sliding sash (W4):** A new window unit is proposed on the left side of the facade.
- New painted timber single glazed sliding sash (W3):** Another new window unit is proposed on the right side of the facade.
- Painted timber canopy to replicate original:** A canopy is proposed to replicate the original design.

W3

WM

Oven

F / F

Electric Boiler / Cylinder

NEW single glazed sliding sash window

45cm DW

KITCHEN

New pocket slide door in partition

960

410

700

STORE

Door removed and existing opening retained

Ex. plaster removed and re-plaster with insulated lime plaster

LIVING / DINING ROOM

Ex. 1930's fireplace renovated

New single glazed sliding sash window

Architectural elevation drawing of a building facade. The drawing shows a section of a wall with a slate roof and sandstone copings. A chimney is visible on the roof. The wall features a door and two windows. The drawing includes labels for existing and new finishes, such as 'Existing render finish cleaned of ex. paint finish and re-painted with mineral paint' and 'New painted timber single glazed sliding sash window'.

Labels and descriptions:

- Slate roof
- Sandstone copings
- Existing render finish cleaned of ex. paint finish and re-painted with mineral paint
- W2
- Painted stone surrounds carefully cleaned and re-painted with mineral paint
- New painted timber single glazed sliding sash window
- W1
- New painted timber double glazed sliding sash window
- Painted stone surrounds carefully cleaned and re-painted with mineral paint

B	Partitions amended	04.10.21	MPD
	Scheme amended	20.08.21	MPD
Rev	Description	Date	By

Drawing No.		Revision
5561 (PL) 02		B
Scale	Date	
1:50 @ A2	May '21	
Drawn By	Project No.	
MPD	5561	

Client McKevitt	Project 11 Railway View Road Clitheroe	Drawing No. 5561 (PL) 02	Revision B
	Drawing Title Proposed Plans and Elevations	Scale 1:50 @ A2	Date May '21
		Drawn By MPD	Project No. 5561