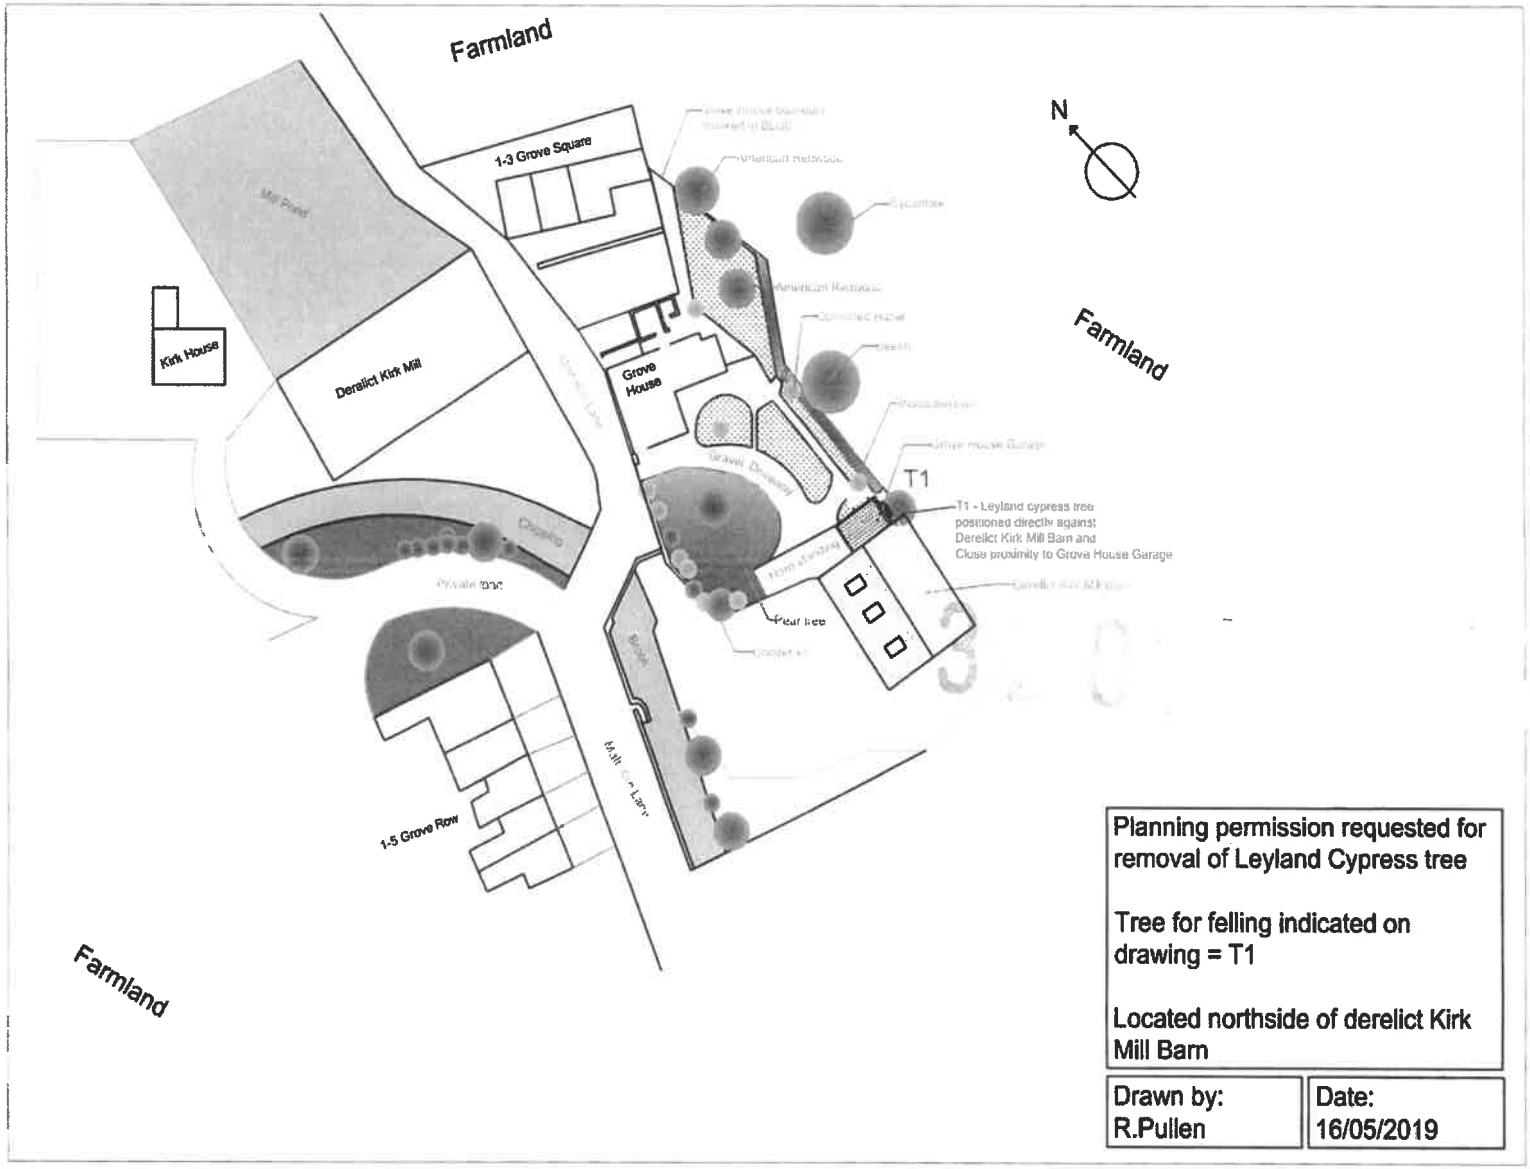
Farmland
1-3 Grove Square
Kirk House
Derelict Kirk Mill
Grove House
Farmland
T1
T1 - Leyland cypress tree positioned directly against Derelict Kirk Mill Barn and close proximity to Grove House Garage
Pear tree
1-5 Grove Row
Farmland
N
Planning permission requested for removal of Leyland Cypress tree
Tree for felling indicated on drawing = T1
Located northside of derelict Kirk Mill Barn
Drawn by: R.Pullen
Date: 16/05/2019