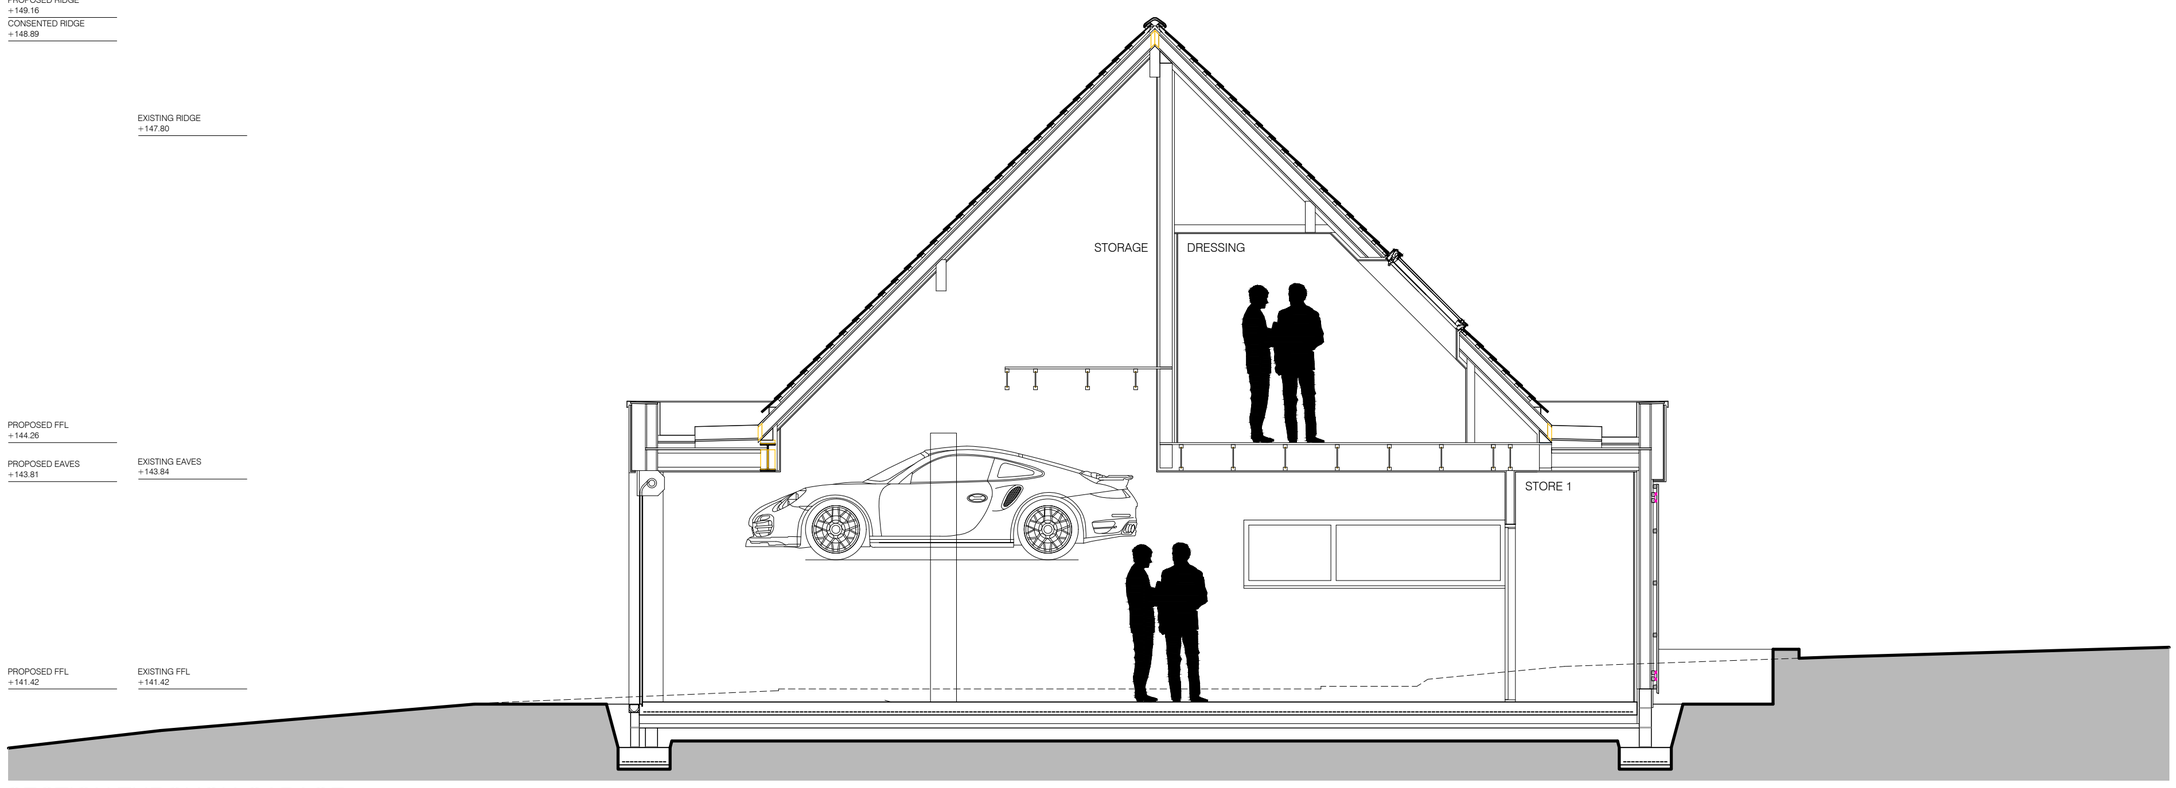

SECTION THROUGH GARAGE

DASHED LINE - EXISTING GROUND LEVEL

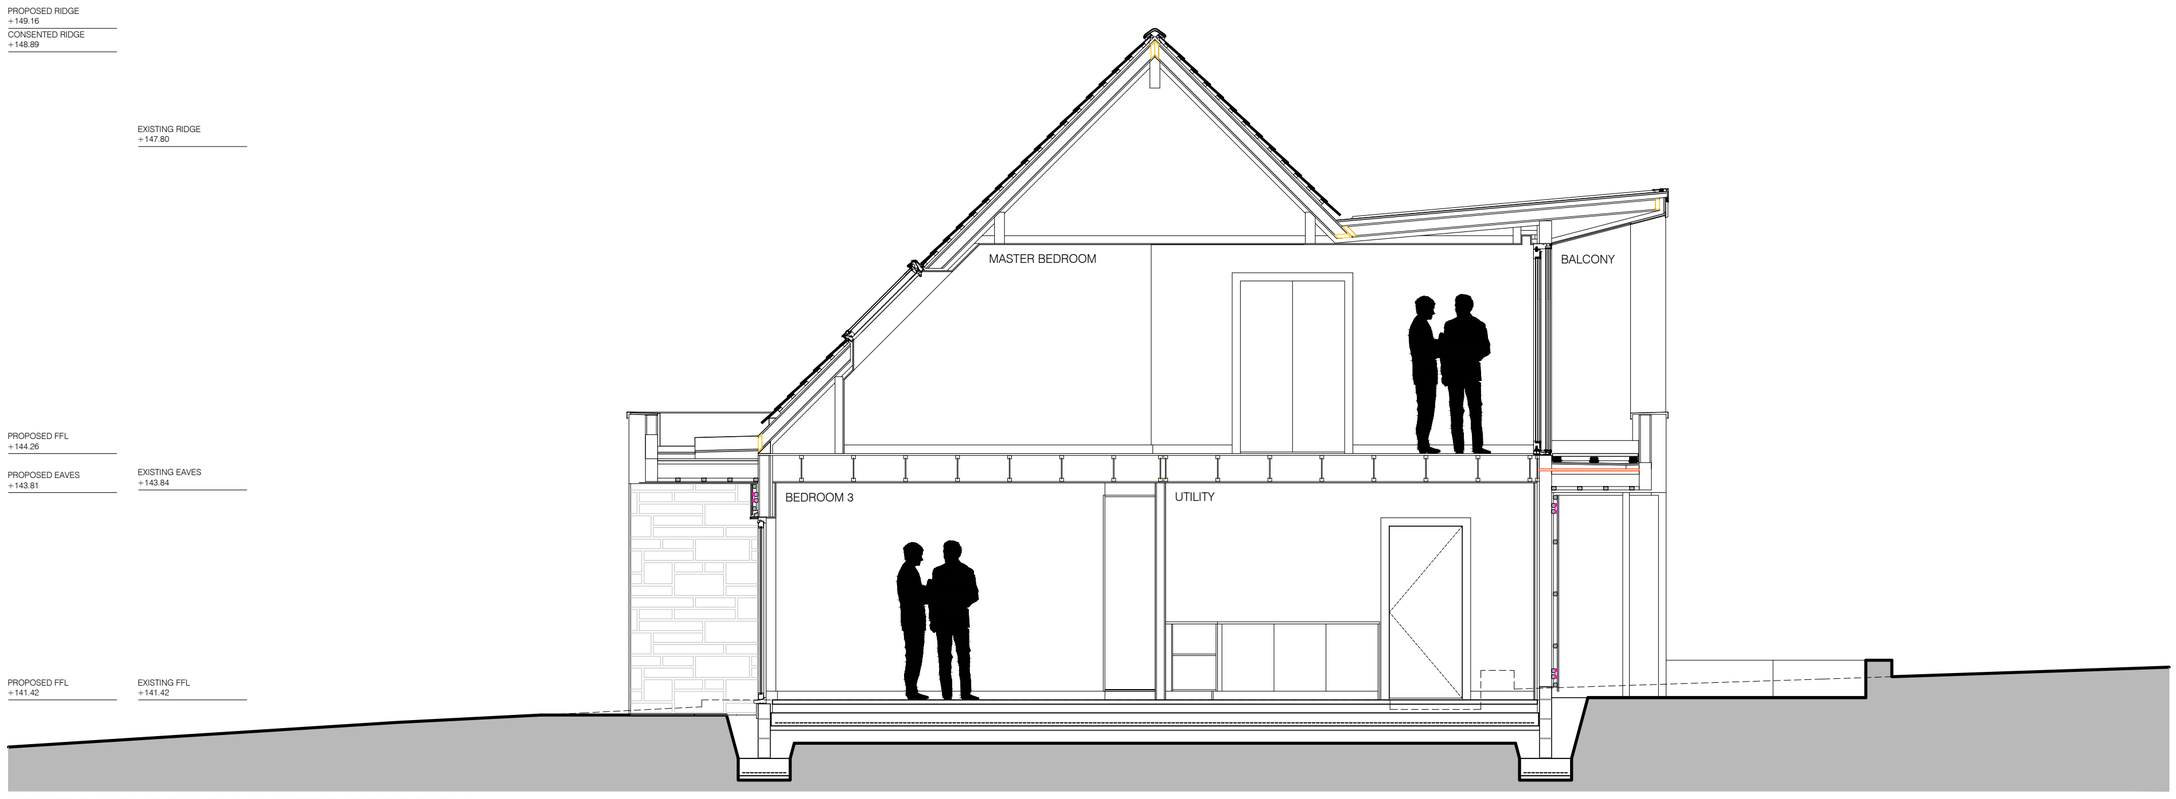

SECTION THROUGH MASTER BEDROOM

DASHED LINE - EXISTING GROUND LEVEL

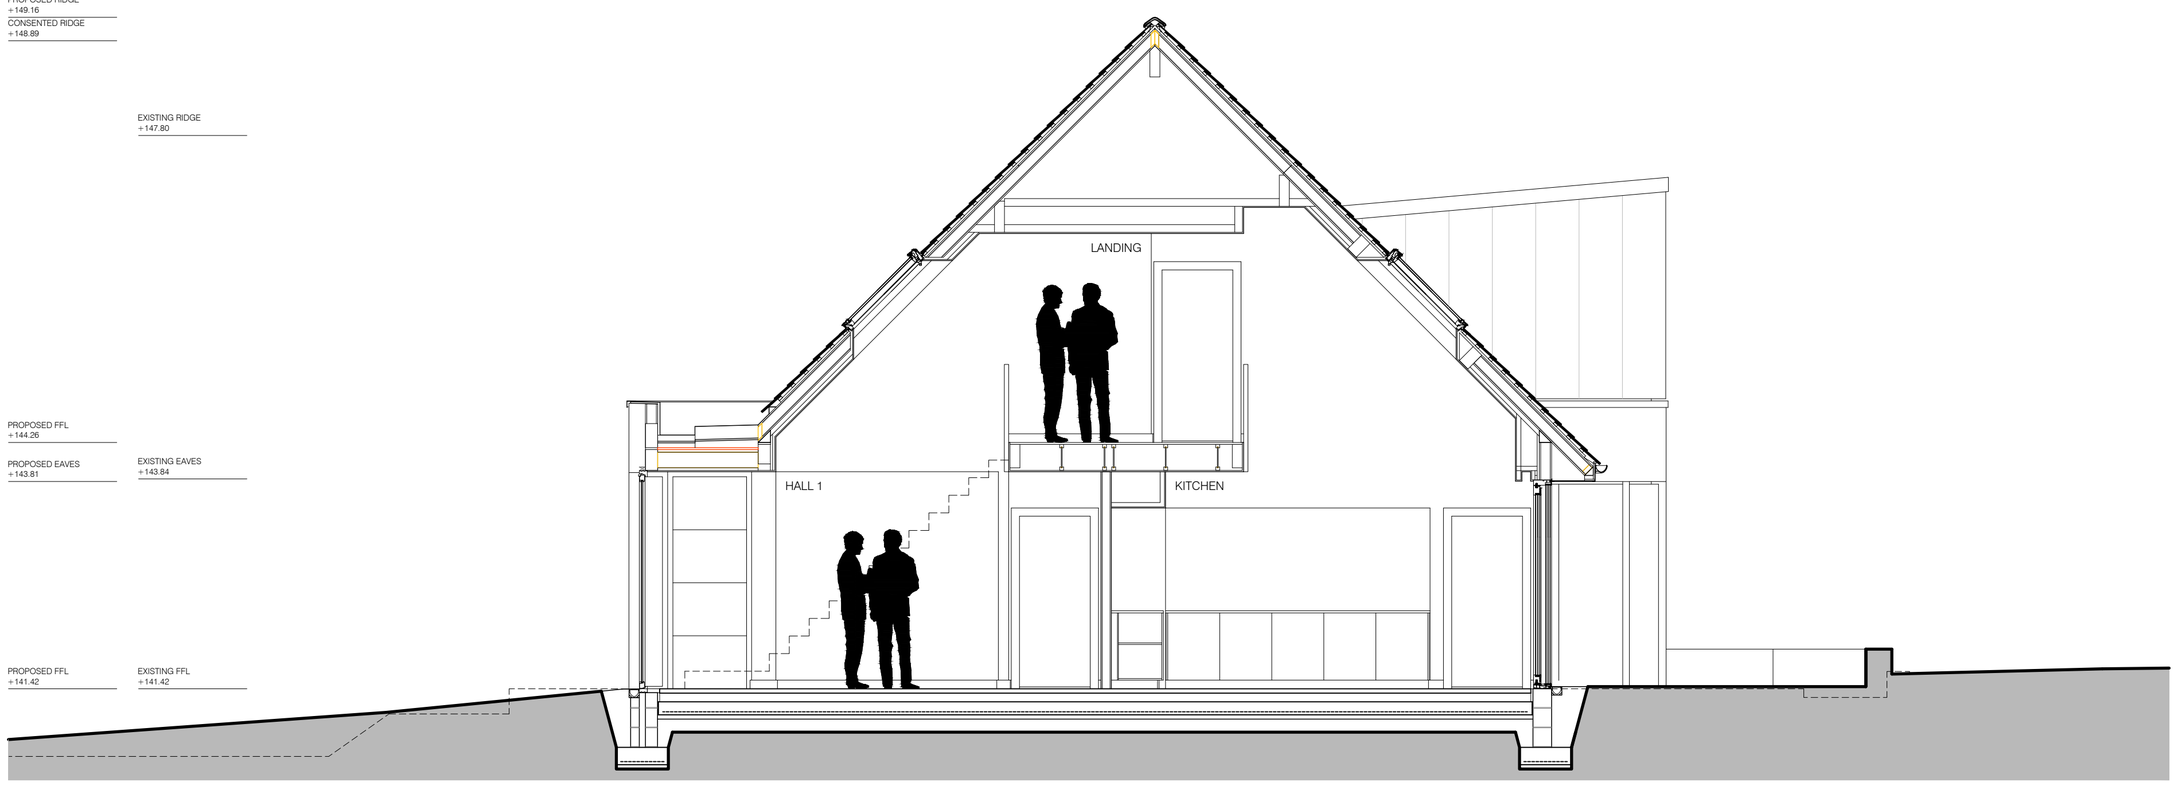

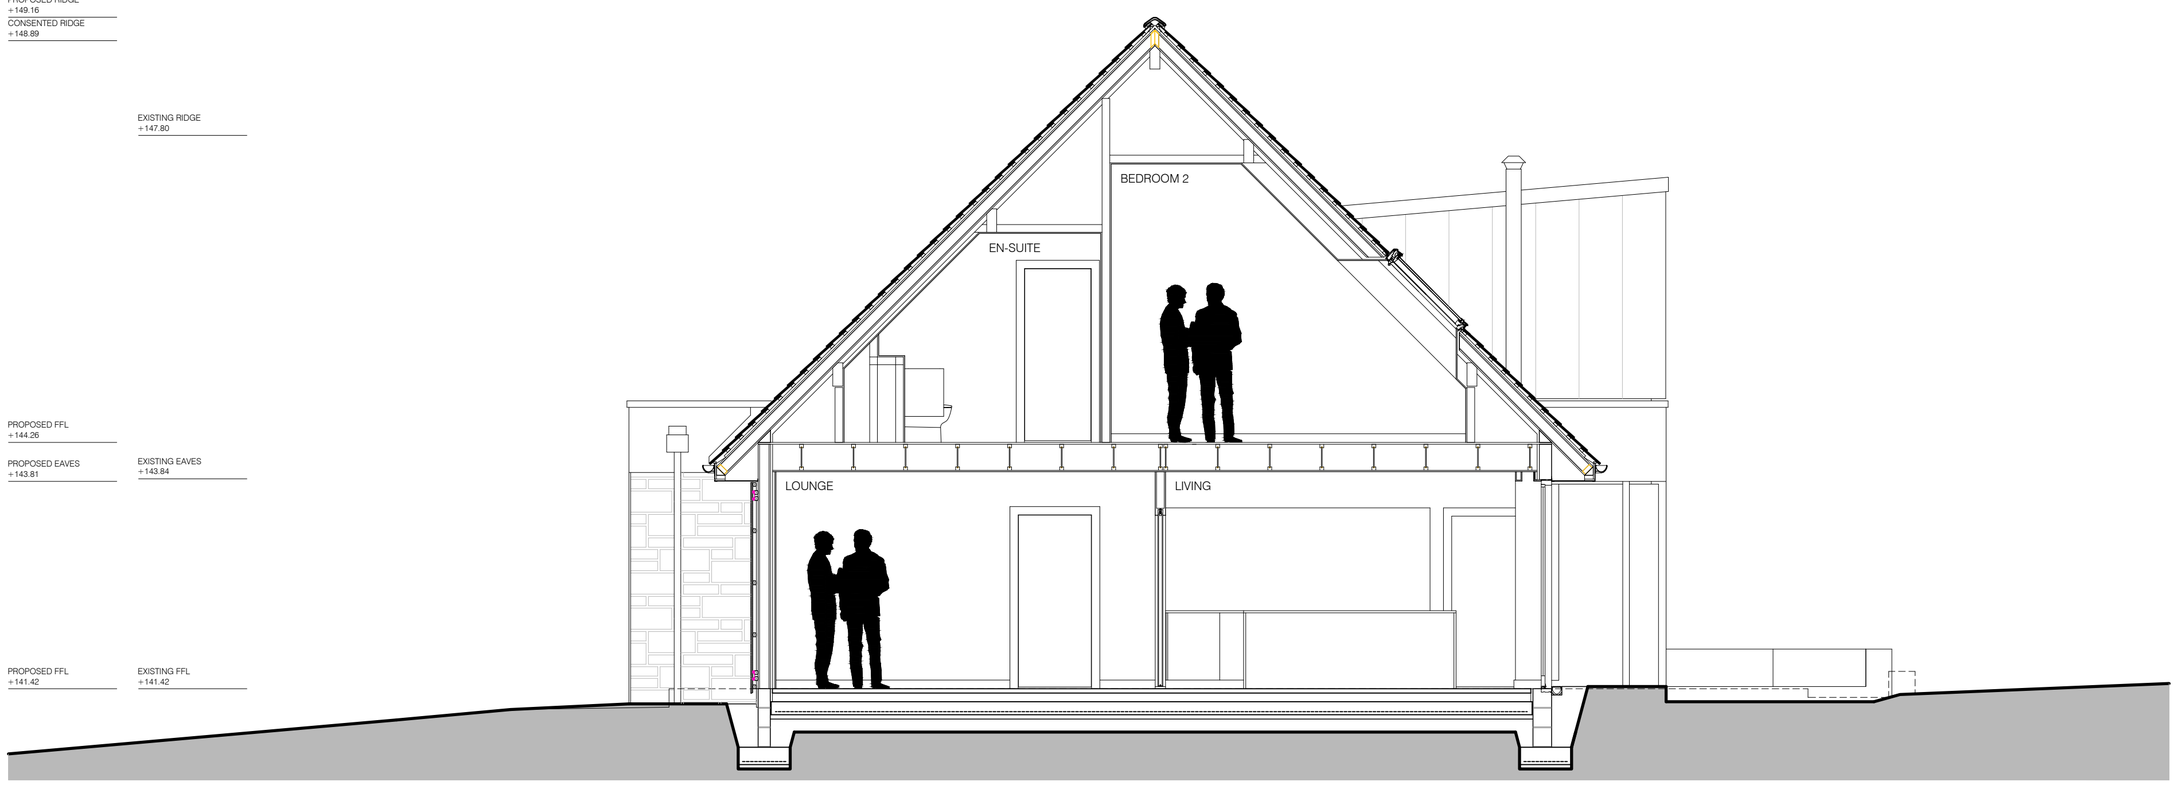

richardpearsarchitect
16 Kingsborough Gardens, Glasgow, G12 9QS
phone 07790 616551 email richardpears@btinternet.com

client David & Gillian Newton
project Low Meadow, Pendleton
title Sections as Proposed
scale 1:50 @ A1 / 1:100 @ A3
drawn RP
DWG No. AL(21)10
REV H

REV	DESCRIPTION	BY	DATE
H	HEIGHTS ADDED FOR PLANNING	RP	29.11.21
G	REVISED PLANNING APPLICATION	RP	22.11.21
F	CLIENT COMMENTS 08.03.21 – PLANNING EXTENT	RP	09.03.21
E	PLANNING APPLICATION	RP	08.03.21
D	DESIGN DEVELOPMENT FOLLOWING MEETING 23.02.21 – 400mm ADDED	RP	23.02.21
C	DESIGN DEVELOPMENT FOLLOWING MEETING 19.02.21 – CHANGE TO ROOF	RP	19.02.21
B	DESIGN DEVELOPMENT FOLLOWING MEETING 13.01.21 – REDUCE AREA	RP	13.01.21
A	DESIGN DEVELOPMENT FOLLOWING MEETING 22.12.20	RP	05.01.20

Metres 0 1 2 3 4 5

ALL SIZES TO BE TAKEN AND CHECKED ON SITE BY THE CONTRACTOR PRIOR TO PREPARATION OF SHOP DRAWINGS OR FABRICATION OF PARTS ANY DISCREPANCIES SHOULD BE IDENTIFIED IMMEDIATELY COPYRIGHT OF DESIGN AND DRAWING RESERVED