


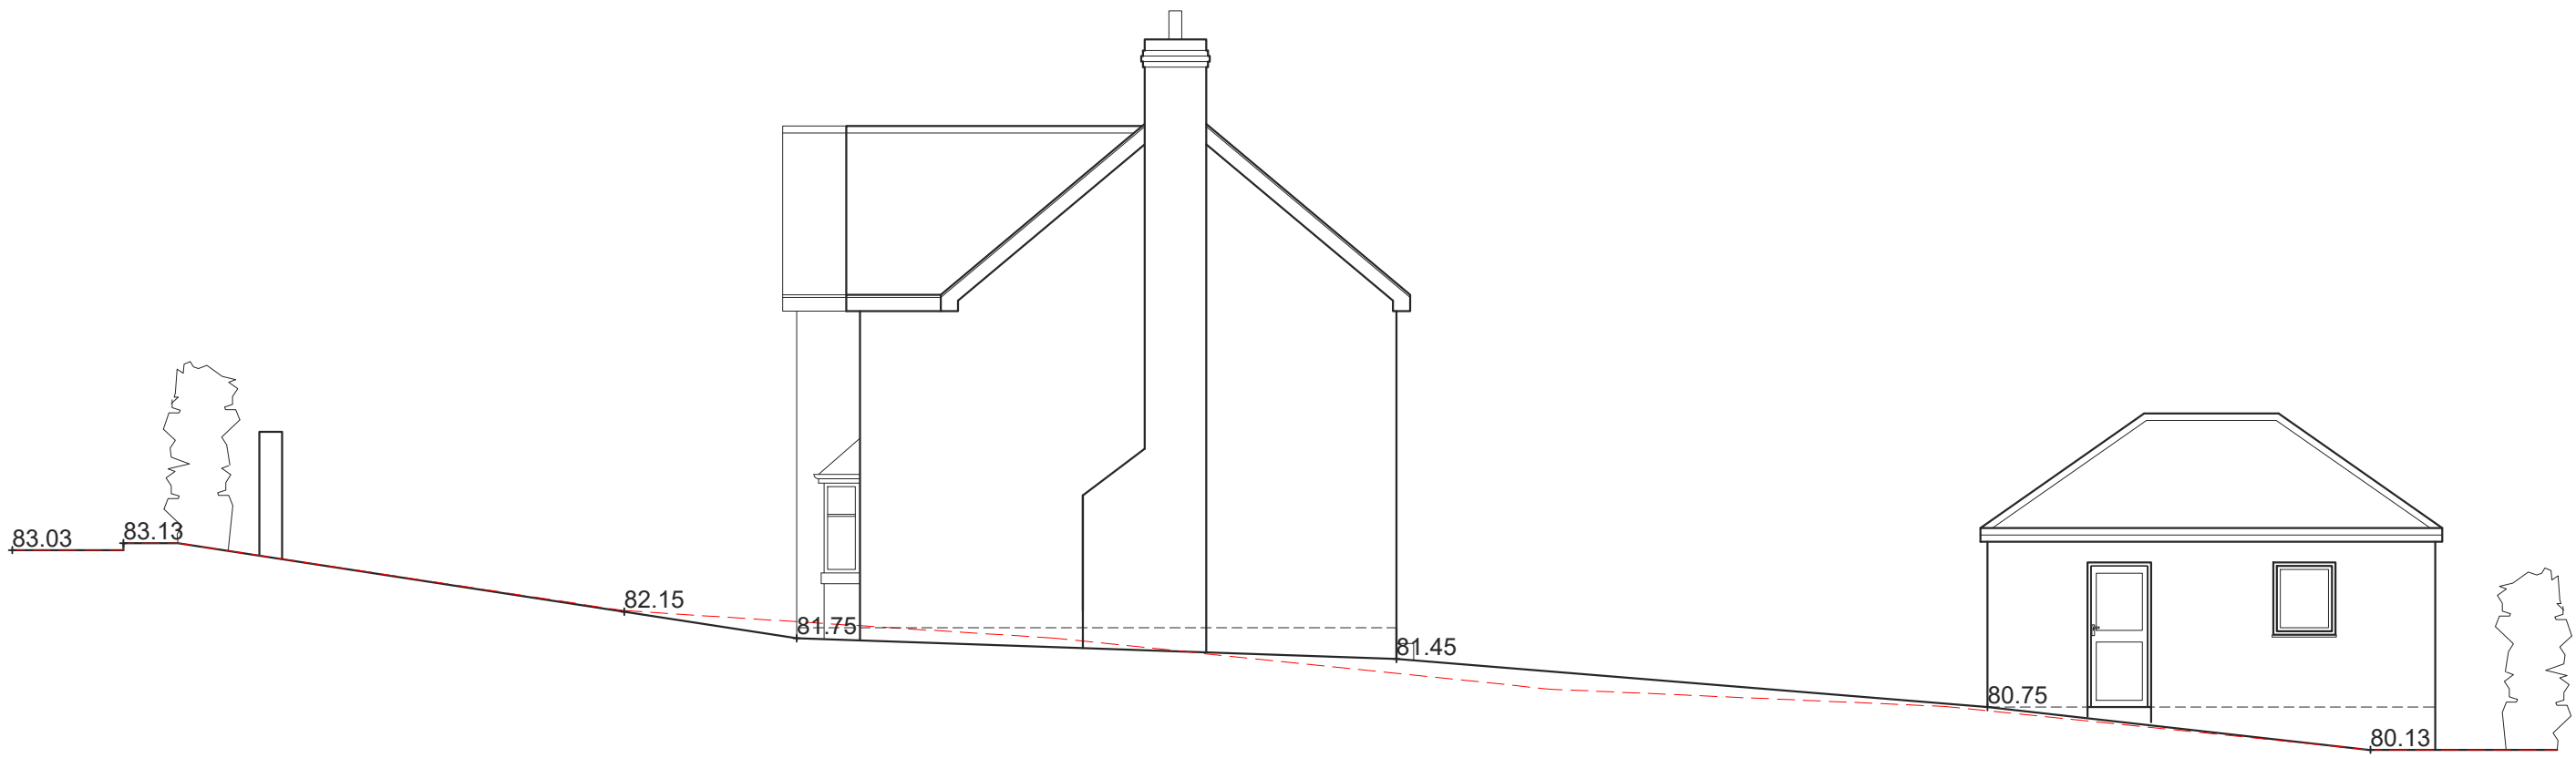

DATUM 80.00

EXISTING SITE SECTION A-A

Scale 1:100



DATUM 80.00

PROPOSED SITE SECTION A-A

Scale 1:100