


EXISTING SITE SECTION A-A
Scale 1:100

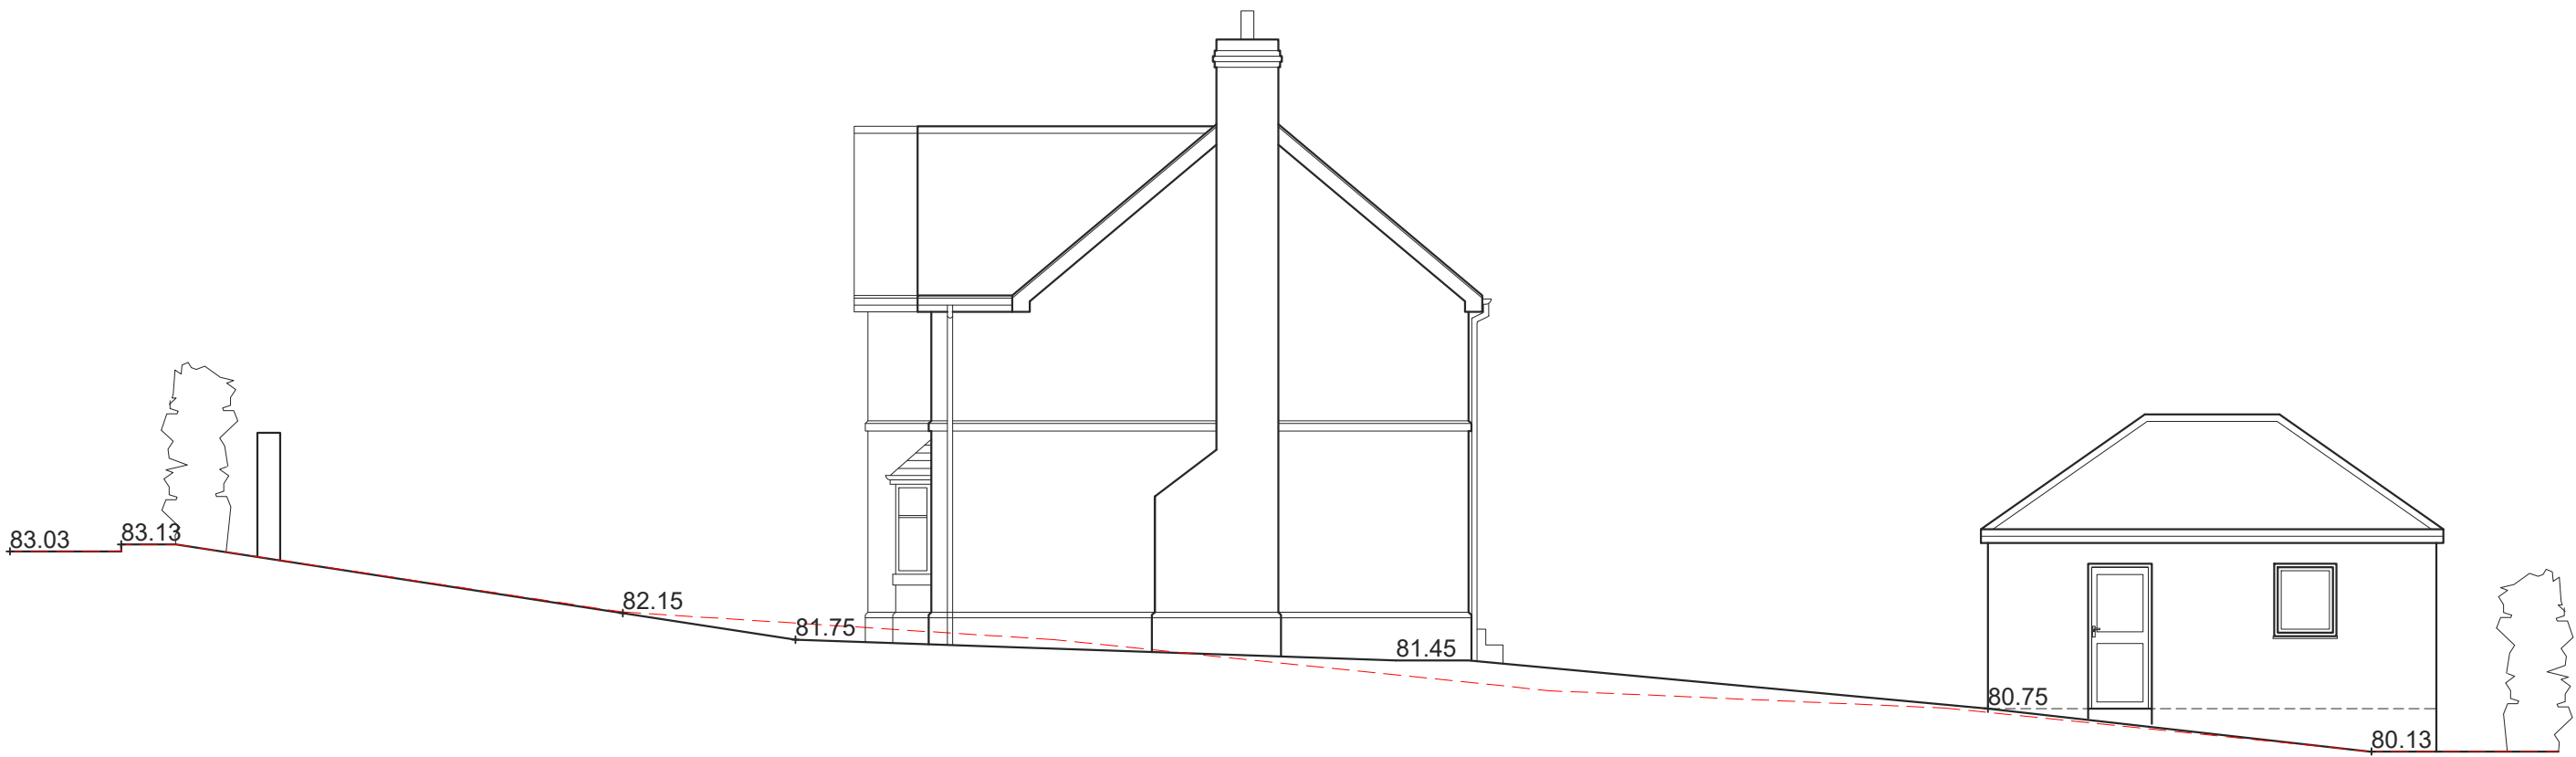

PROPOSED SITE SECTION A-A
Scale 1:100

A	PRG	Revised following planning officer consultation	08.02.2022
no.	by	revision	date