This drawing must not be copied or reproduced by any third party without the written consent of Flanagan Design Associates Limited

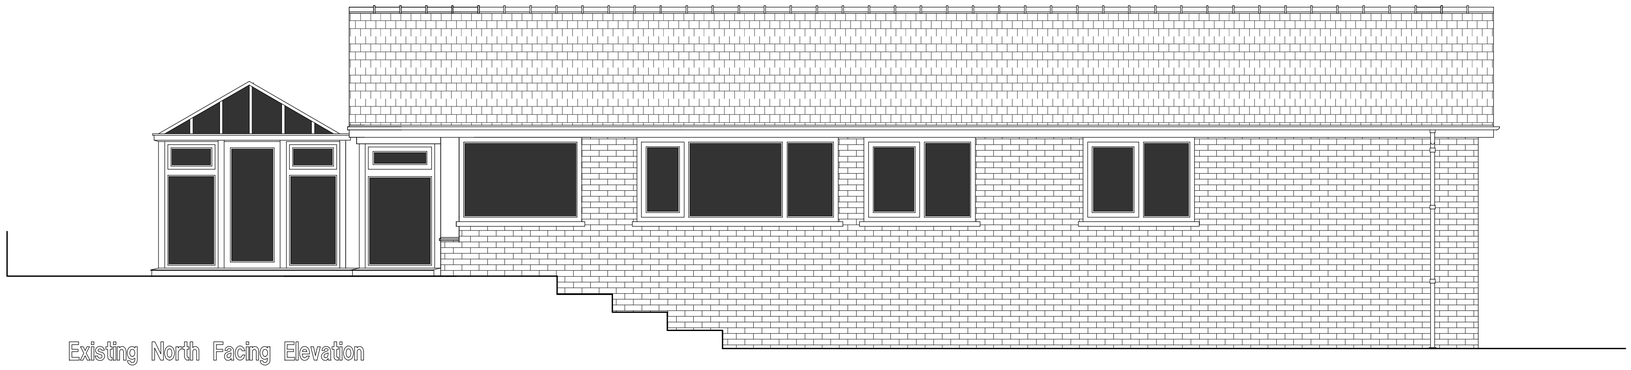

Existing North Facing Elevation

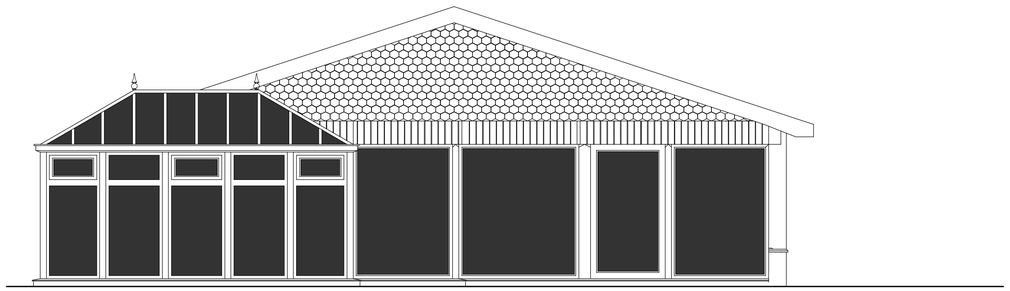

Existing East Facing Elevation

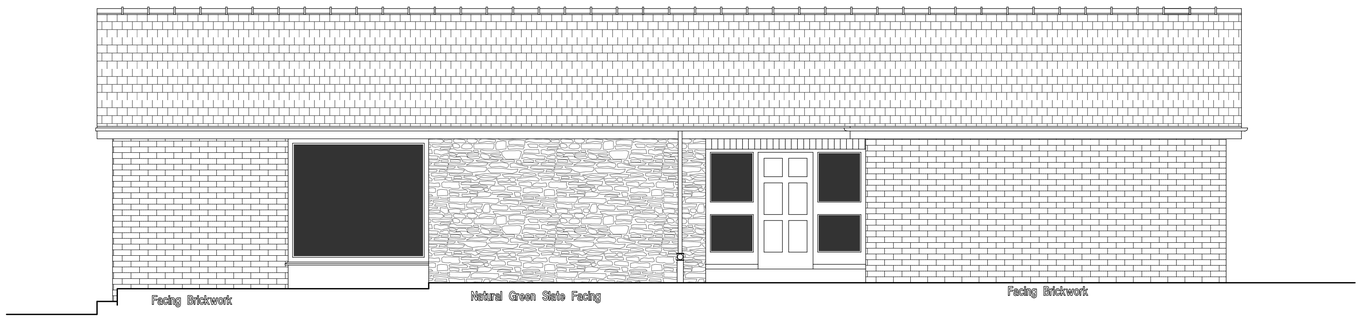

Existing South Facing Elevation

Existing West Facing Elevation

LABC Registered
Partner Authority Scheme

revision		date

notes
X

Anthony Flanagan
Architectural Designer & Surveyor

14 West View, Oswaldtwistle, Lancashire BB5 3NF.
Telephone 01254 385095 Fax 01254 398100
e-mail- flanagandesign@hotmail.co.uk

client

Mr. & Mrs. A. Lynch
Mooredge.
Simonstone Road.
Sabden.
Clitheroe.
BB7 9HA

project

Proposed Extension at rear
to replace existing conservatory
Mooredge.
Simonstone Road. Sabden
Clitheroe. BB7 9HA

title
Existing Elevations

scale	drawn	date
1:50	AF	30/11/21

drwg. no	rev.
21/2380/03	0