This drawing must not be copied or reproduced by any third party without the written consent of Flanagan Design Associates Limited

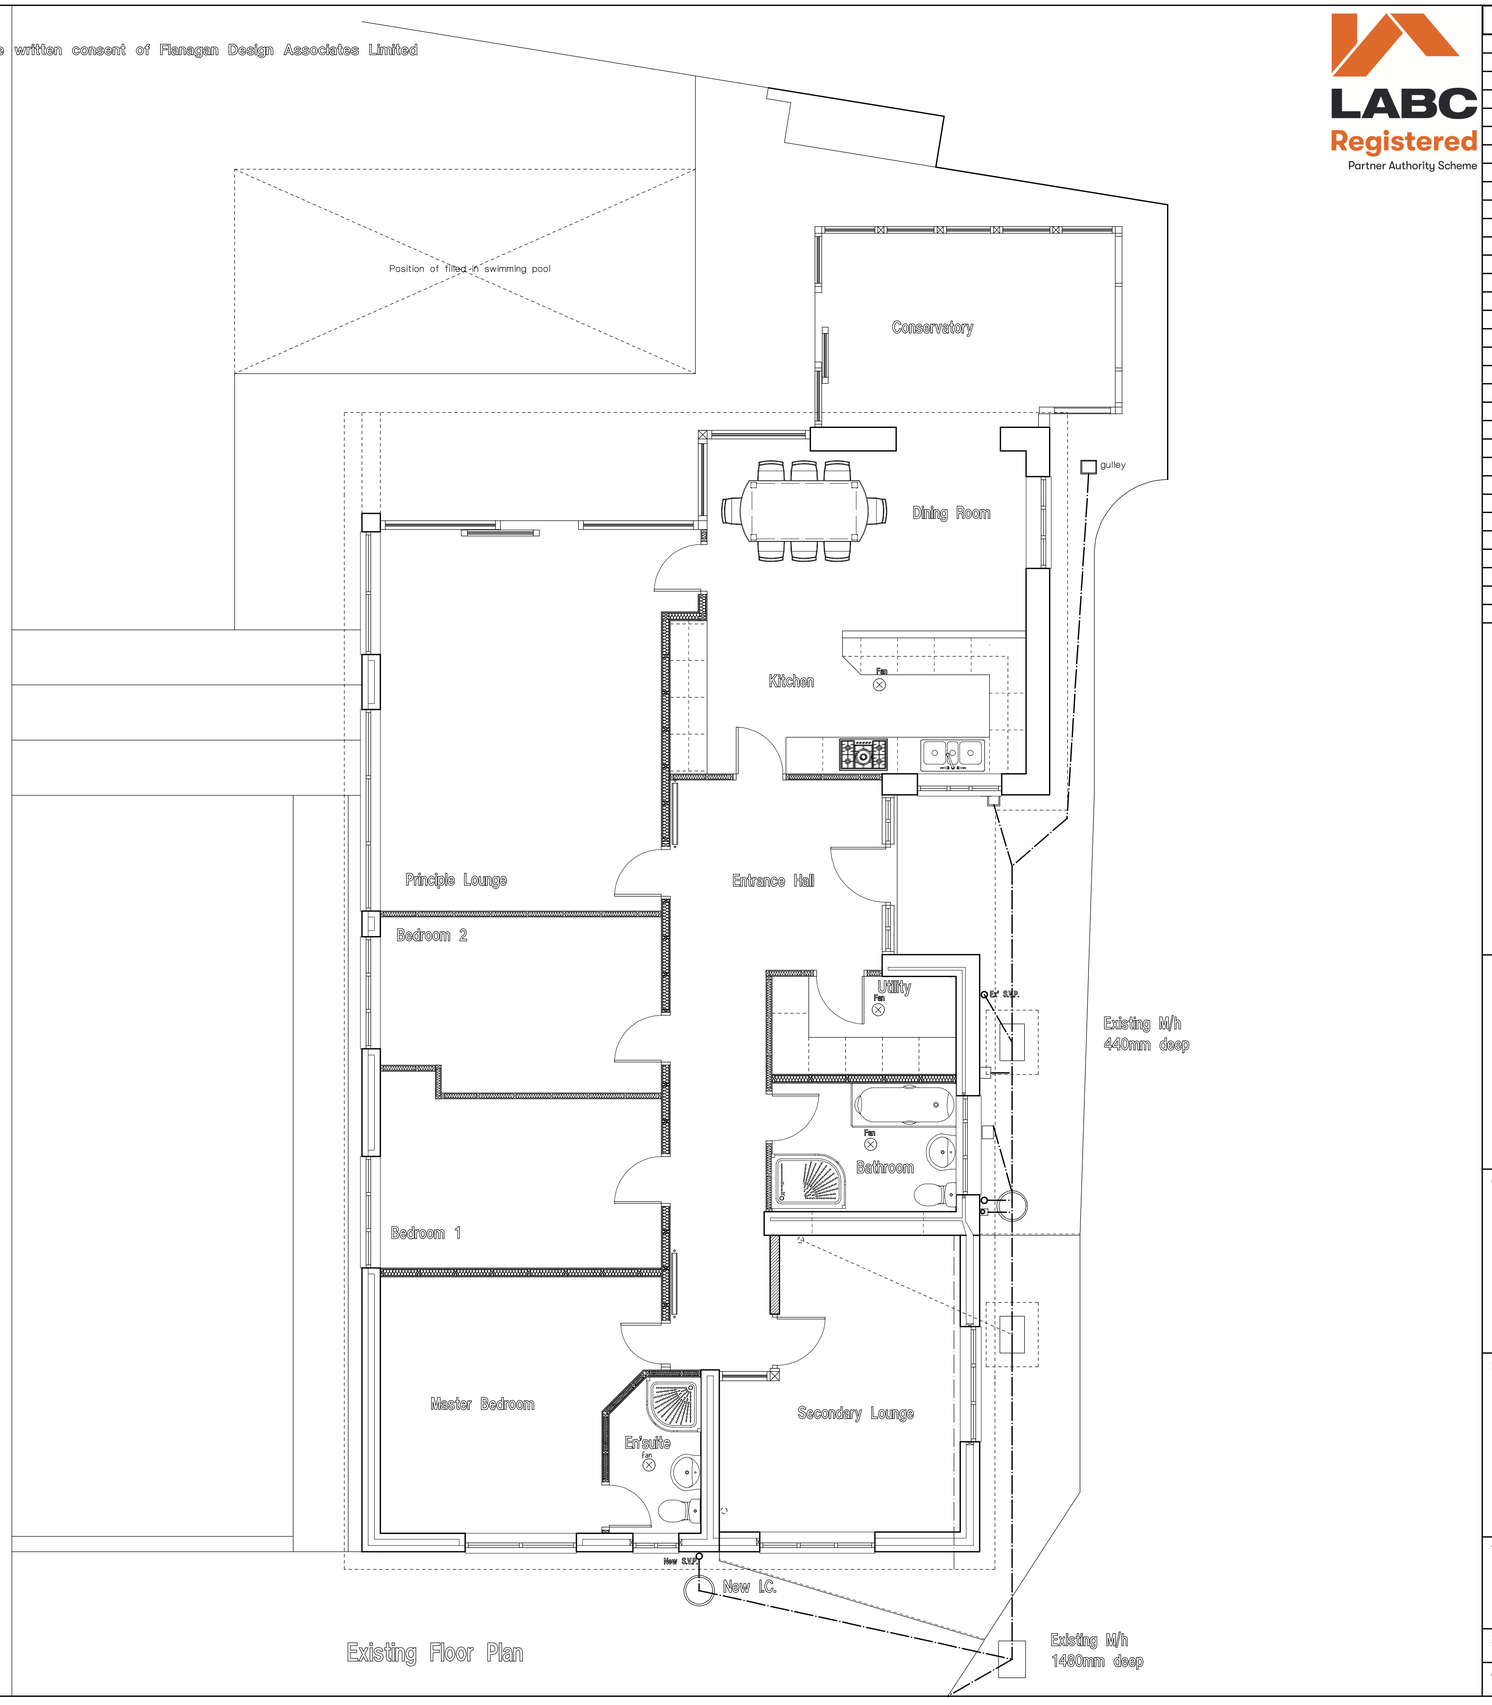

Existing Floor Plan

LABC Registered
Partner Authority Scheme

revision		date

notes
X

Anthony Flanagan
Architectural Designer & Surveyor
14 West View, Oswaldtwistle, Lancashire BB5 3NF.
Telephone 01254 385095 Fax 01254 398100
e-mail- flanagandesign@hotmail.co.uk

client
Mr. & Mrs. A. Lynch.
Mooredge.
Simonstone Road.
Sabden.
Clitheroe.
BB7 9HA

project
Proposed Removal of Conservatory and form new single Storey Garden Lounge
Mooredge. Simonstone Road.
Sabden. Clitheroe. BB7 9HA

title
Existing Floor Plan & Site Plan

scale	drawn	date
1:50	AF	22/11/21

drwg. no	rev.
21/2380/01	0