This drawing must not be copied or reproduced by any third party without the written consent of Flanagan Design Associates Limited

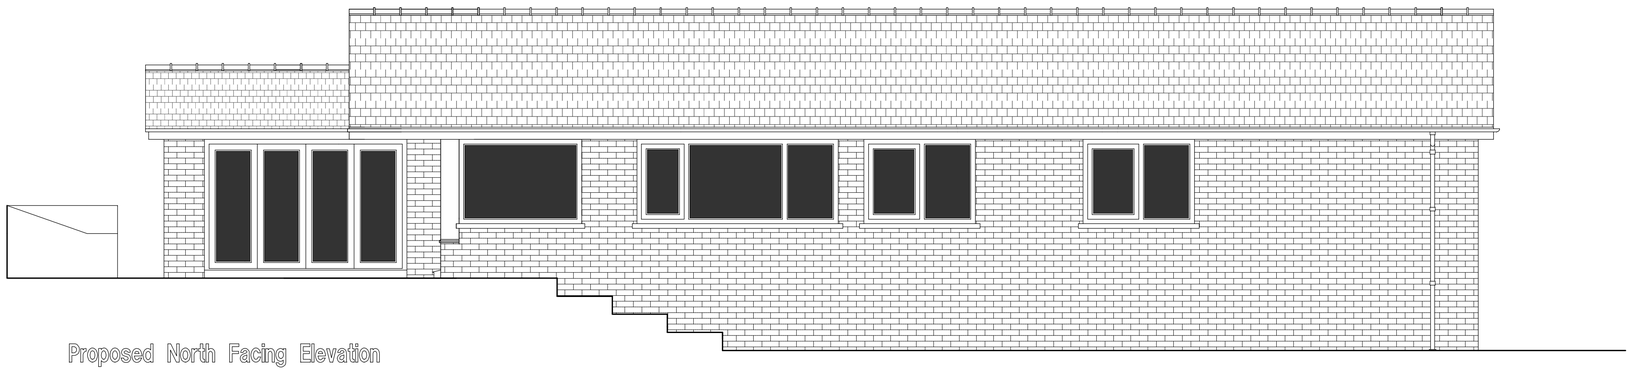

Proposed North Facing Elevation

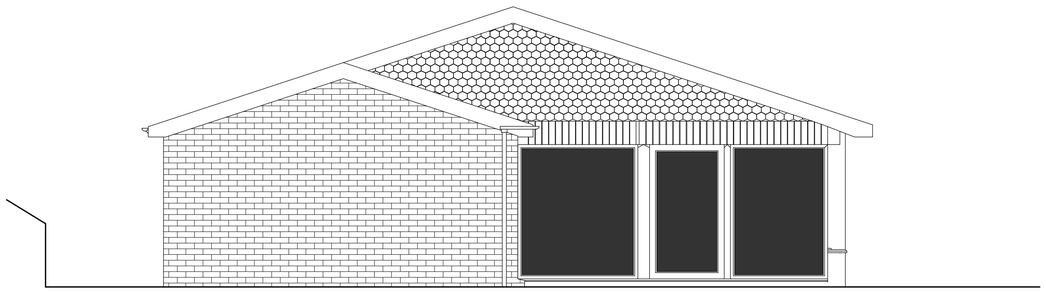

Proposed East Facing Elevation

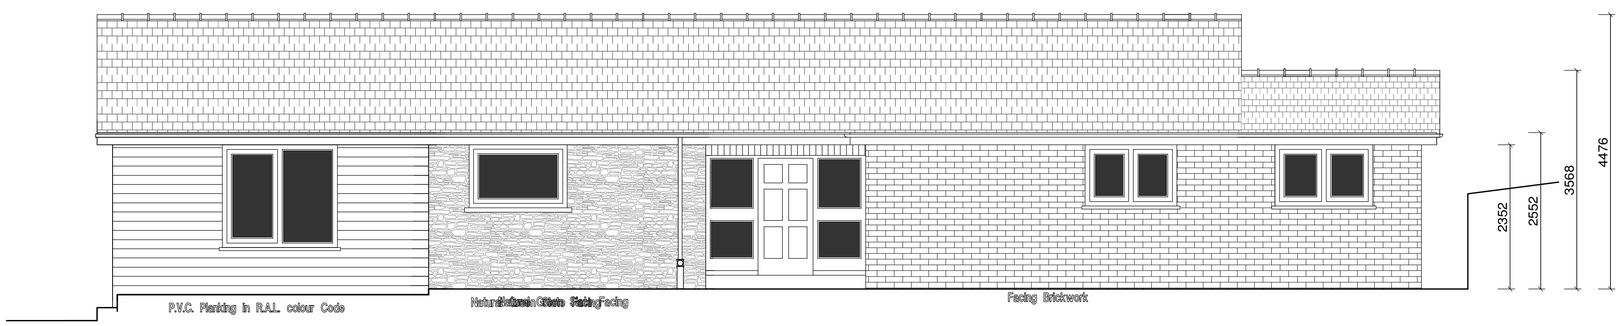

Proposed South Facing Elevation

LABC Registered
Partner Authority Scheme

revision		date

notes
X

Anthony Flanagan
Architectural Designer & Surveyor

14 West View, Oswaldtwistle, Lancashire BB5 3NF.
Telephone 01254 385095 Fax 01254 398100
e-mail- flanagandesign@hotmail.co.uk

client
Mr. & Mrs. A. Lynch
Mooredge.
Simonstone Road.
Sabden.
Clitheroe.
BB7 9HA

project
Proposed removal of Conservatory and form New Single Storey Garden Lounge
Mooredge.
Simonstone Road. Sabden
Clitheroe.
BB7 9HA

title
Proposed Elevations

scale	drawn	date
1:50	AF	06/12/21

drwg. no	rev.
21/2380/04	0