This drawing must not be copied or reproduced by any third party without the written consent of Flanagan Design Associates Limited

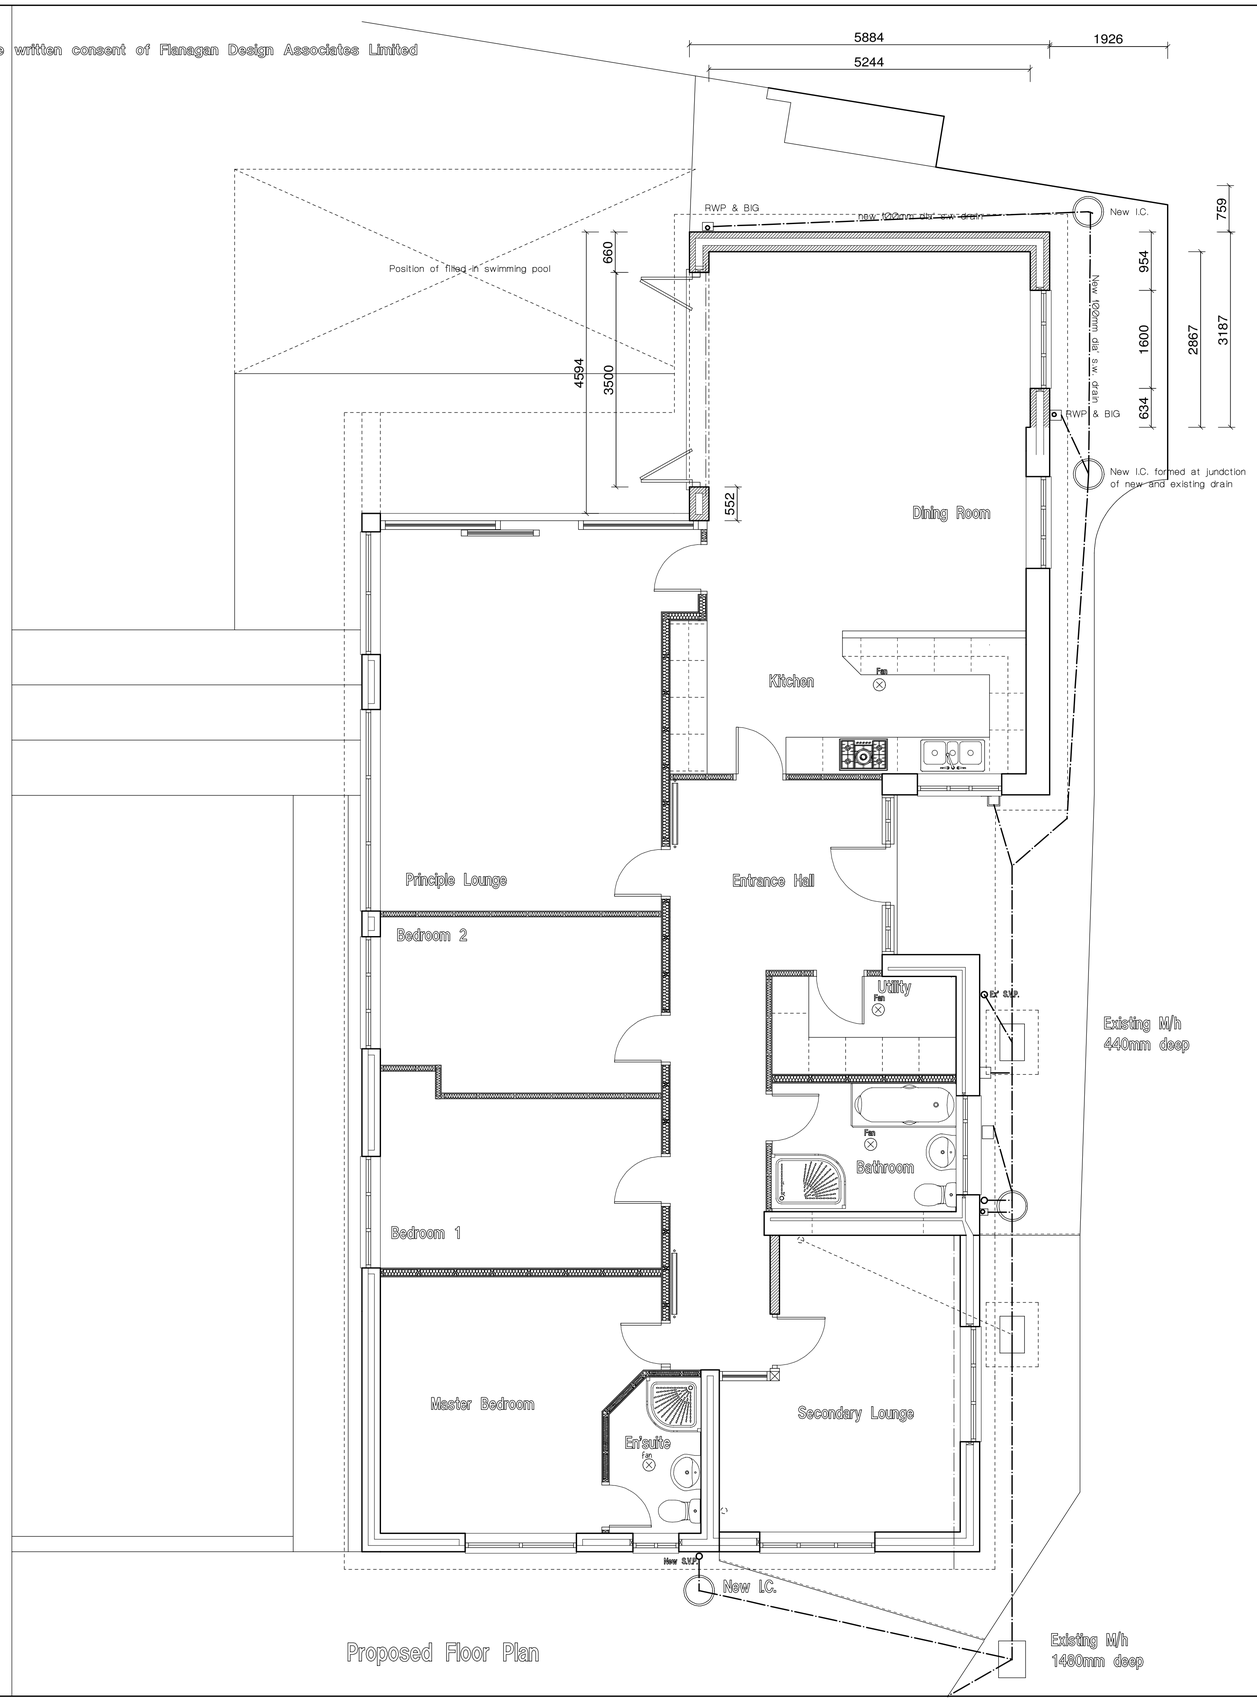

Proposed Floor Plan

LABC Registered Partner Authority Scheme

revision		date

notes

X

Anthony Flanagan
Architectural Designer & Surveyor

14 West View, Oswaldtwistle, Lancashire BB5 3NF.
Telephone 01254 385095 Fax 01254 398100
e-mail- flanagandesign@hotmail.co.uk

client

Mr. & Mrs. A. Lynch.
Mooredge.
Simonstone Road.
Sabden.
Clitheroe.
BB7 9HA

project

Proposed removal of Conservatory and form new Single Storey Garden Lounge
Mooredge. Simonstone Road.
Sabden. Clitheroe. BB7 9HA

title

Proposed Floor Plan & Site Plan

scale	drawn	date
1:50	AF	30/11/21

drwg. no	rev.
21/2380/02	0