East Elevation

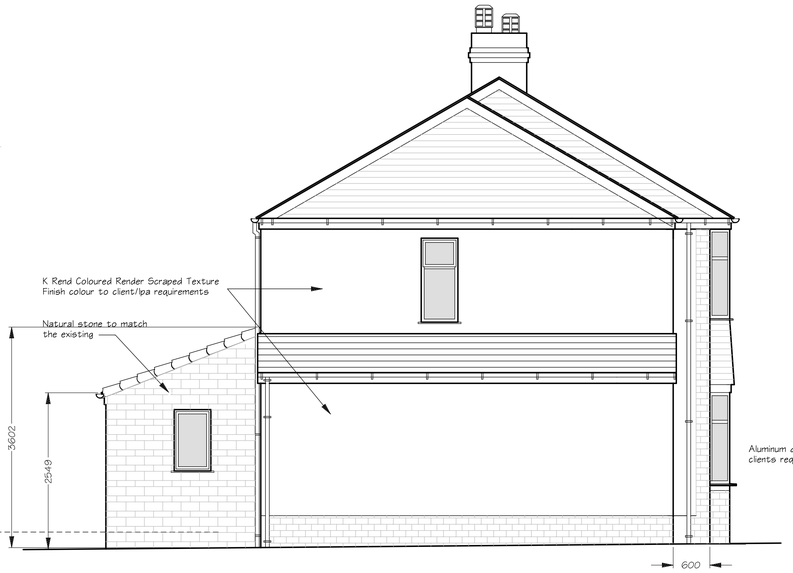


South Elevation

West Elevation

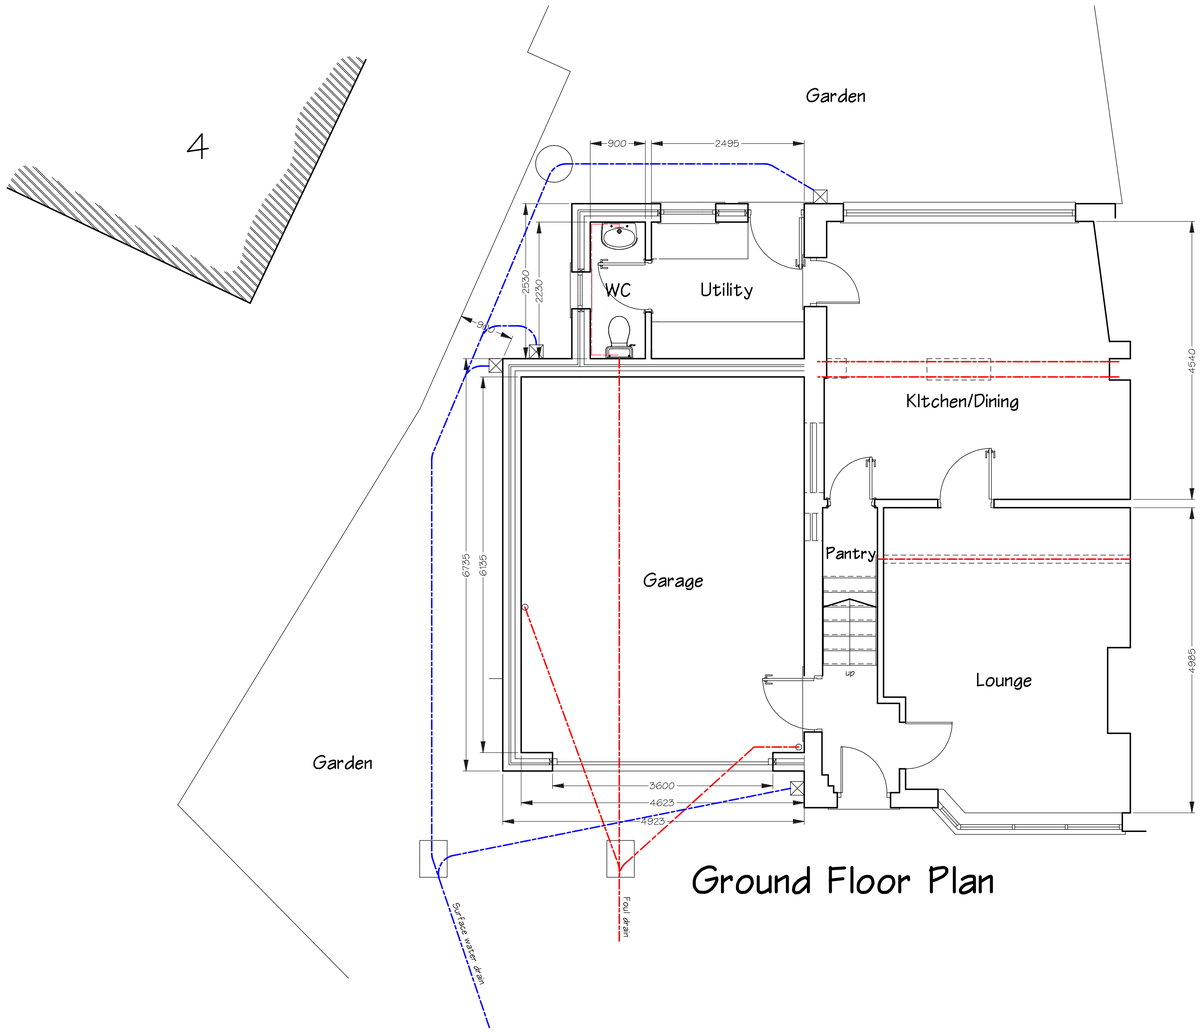


Ground Floor Plan

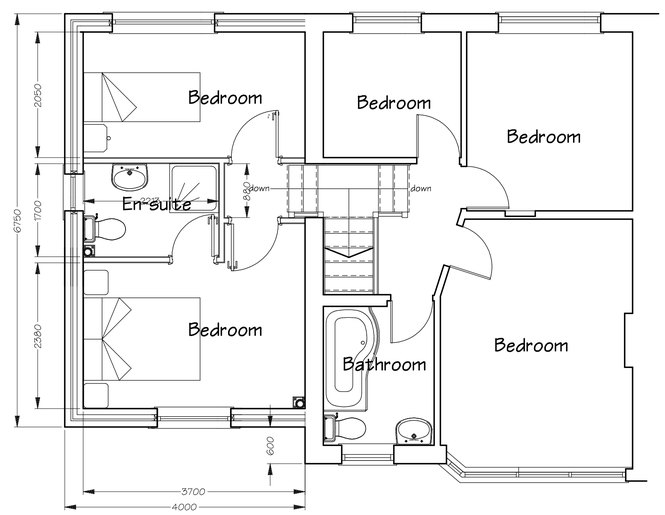


First Floor Plan

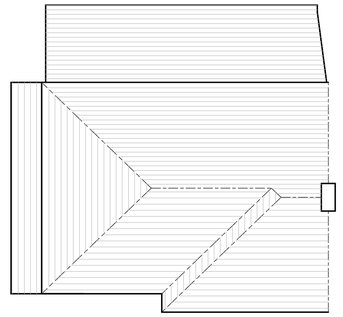

Roof Plan Scale 1:100

| No | AMENDMENT | DATE |
|---|---|---|
| A | Drawing revised | 13/12/21 |


GEOFF HOOK
Building & Planning Consultants

Stonehaven,
Jinny Lane,
Roughlee, Burnley
Lancashire BB12 9LL

tel 01282 604674
mobile 07831585063
e-mail roughlee@aol.com


Proposed Extension
at
2, Balmoral Avenue,
Clitheroe
for
Mr J. Walker


Stonehaven consultants retain all copyright to this drawing, do not scale this drawing. Check all dimensions on site. In the event of a discrepancy refer queries to the address below


SCALE 1:50 DATE 7/10/21

DRG No 2021/32/2A