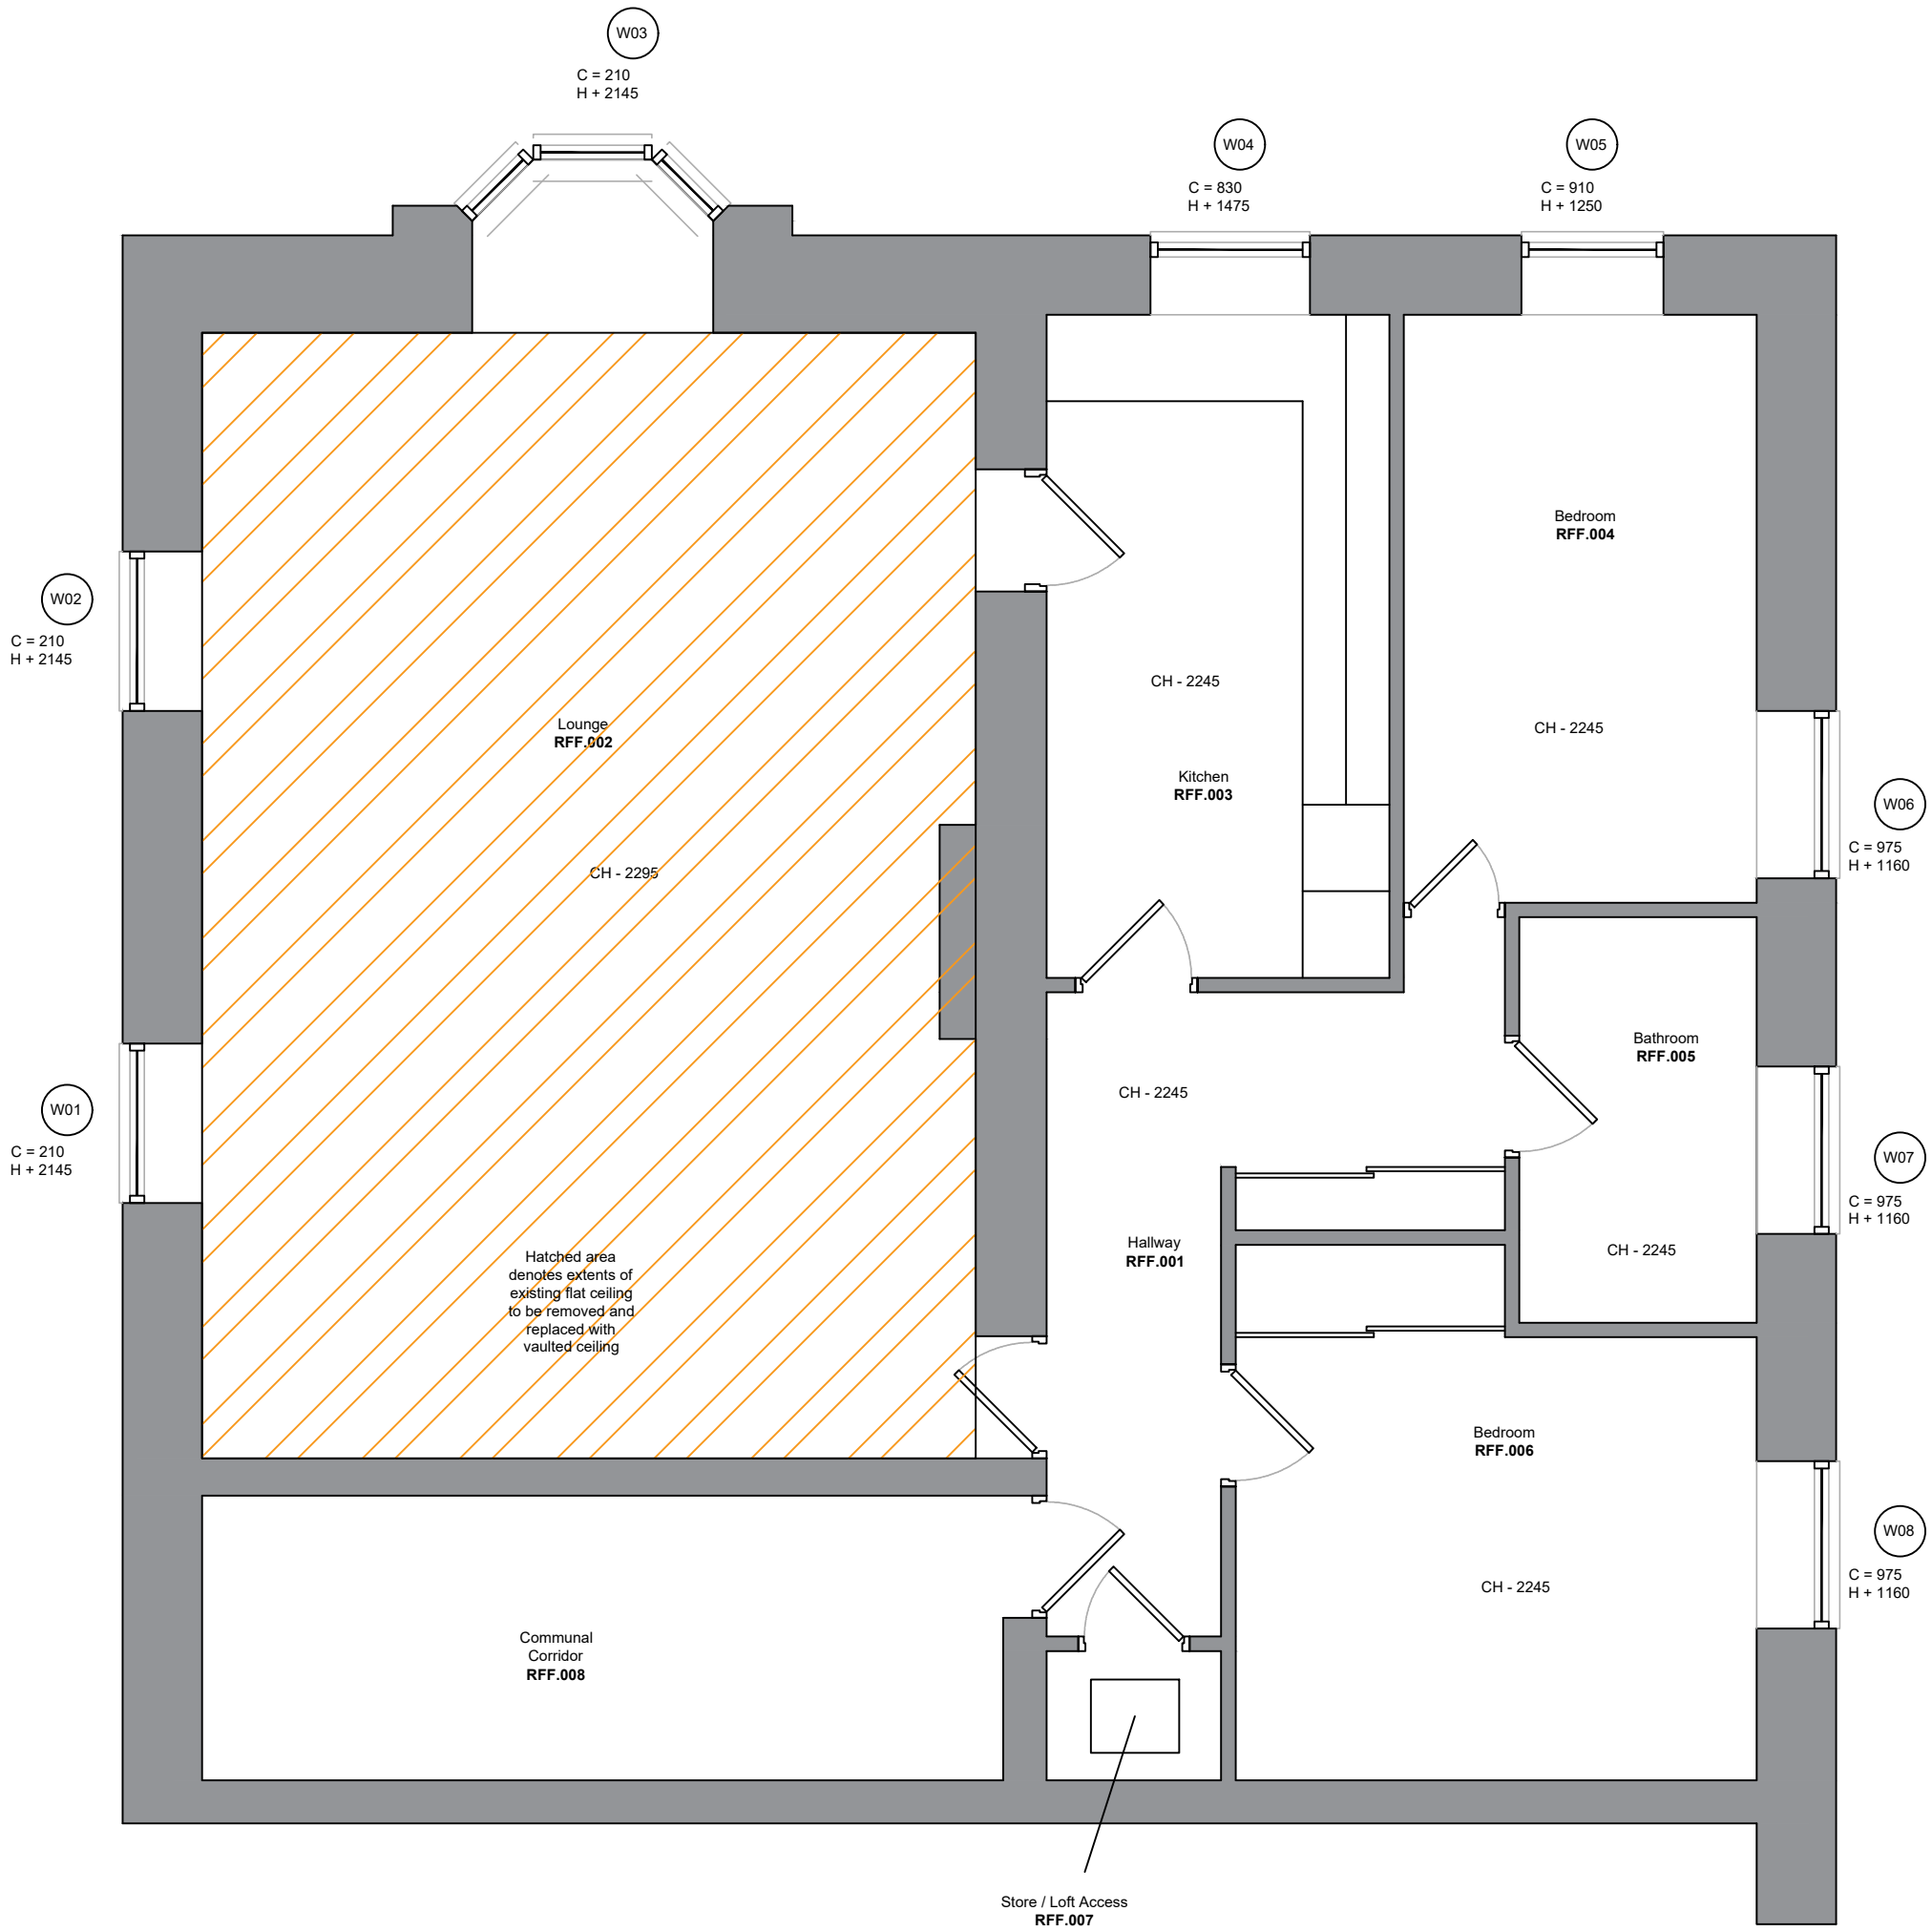

CH_099-SK11
Proposed Floor Plan

Scale 1:50@A3

Flat 8 - Hodders Court