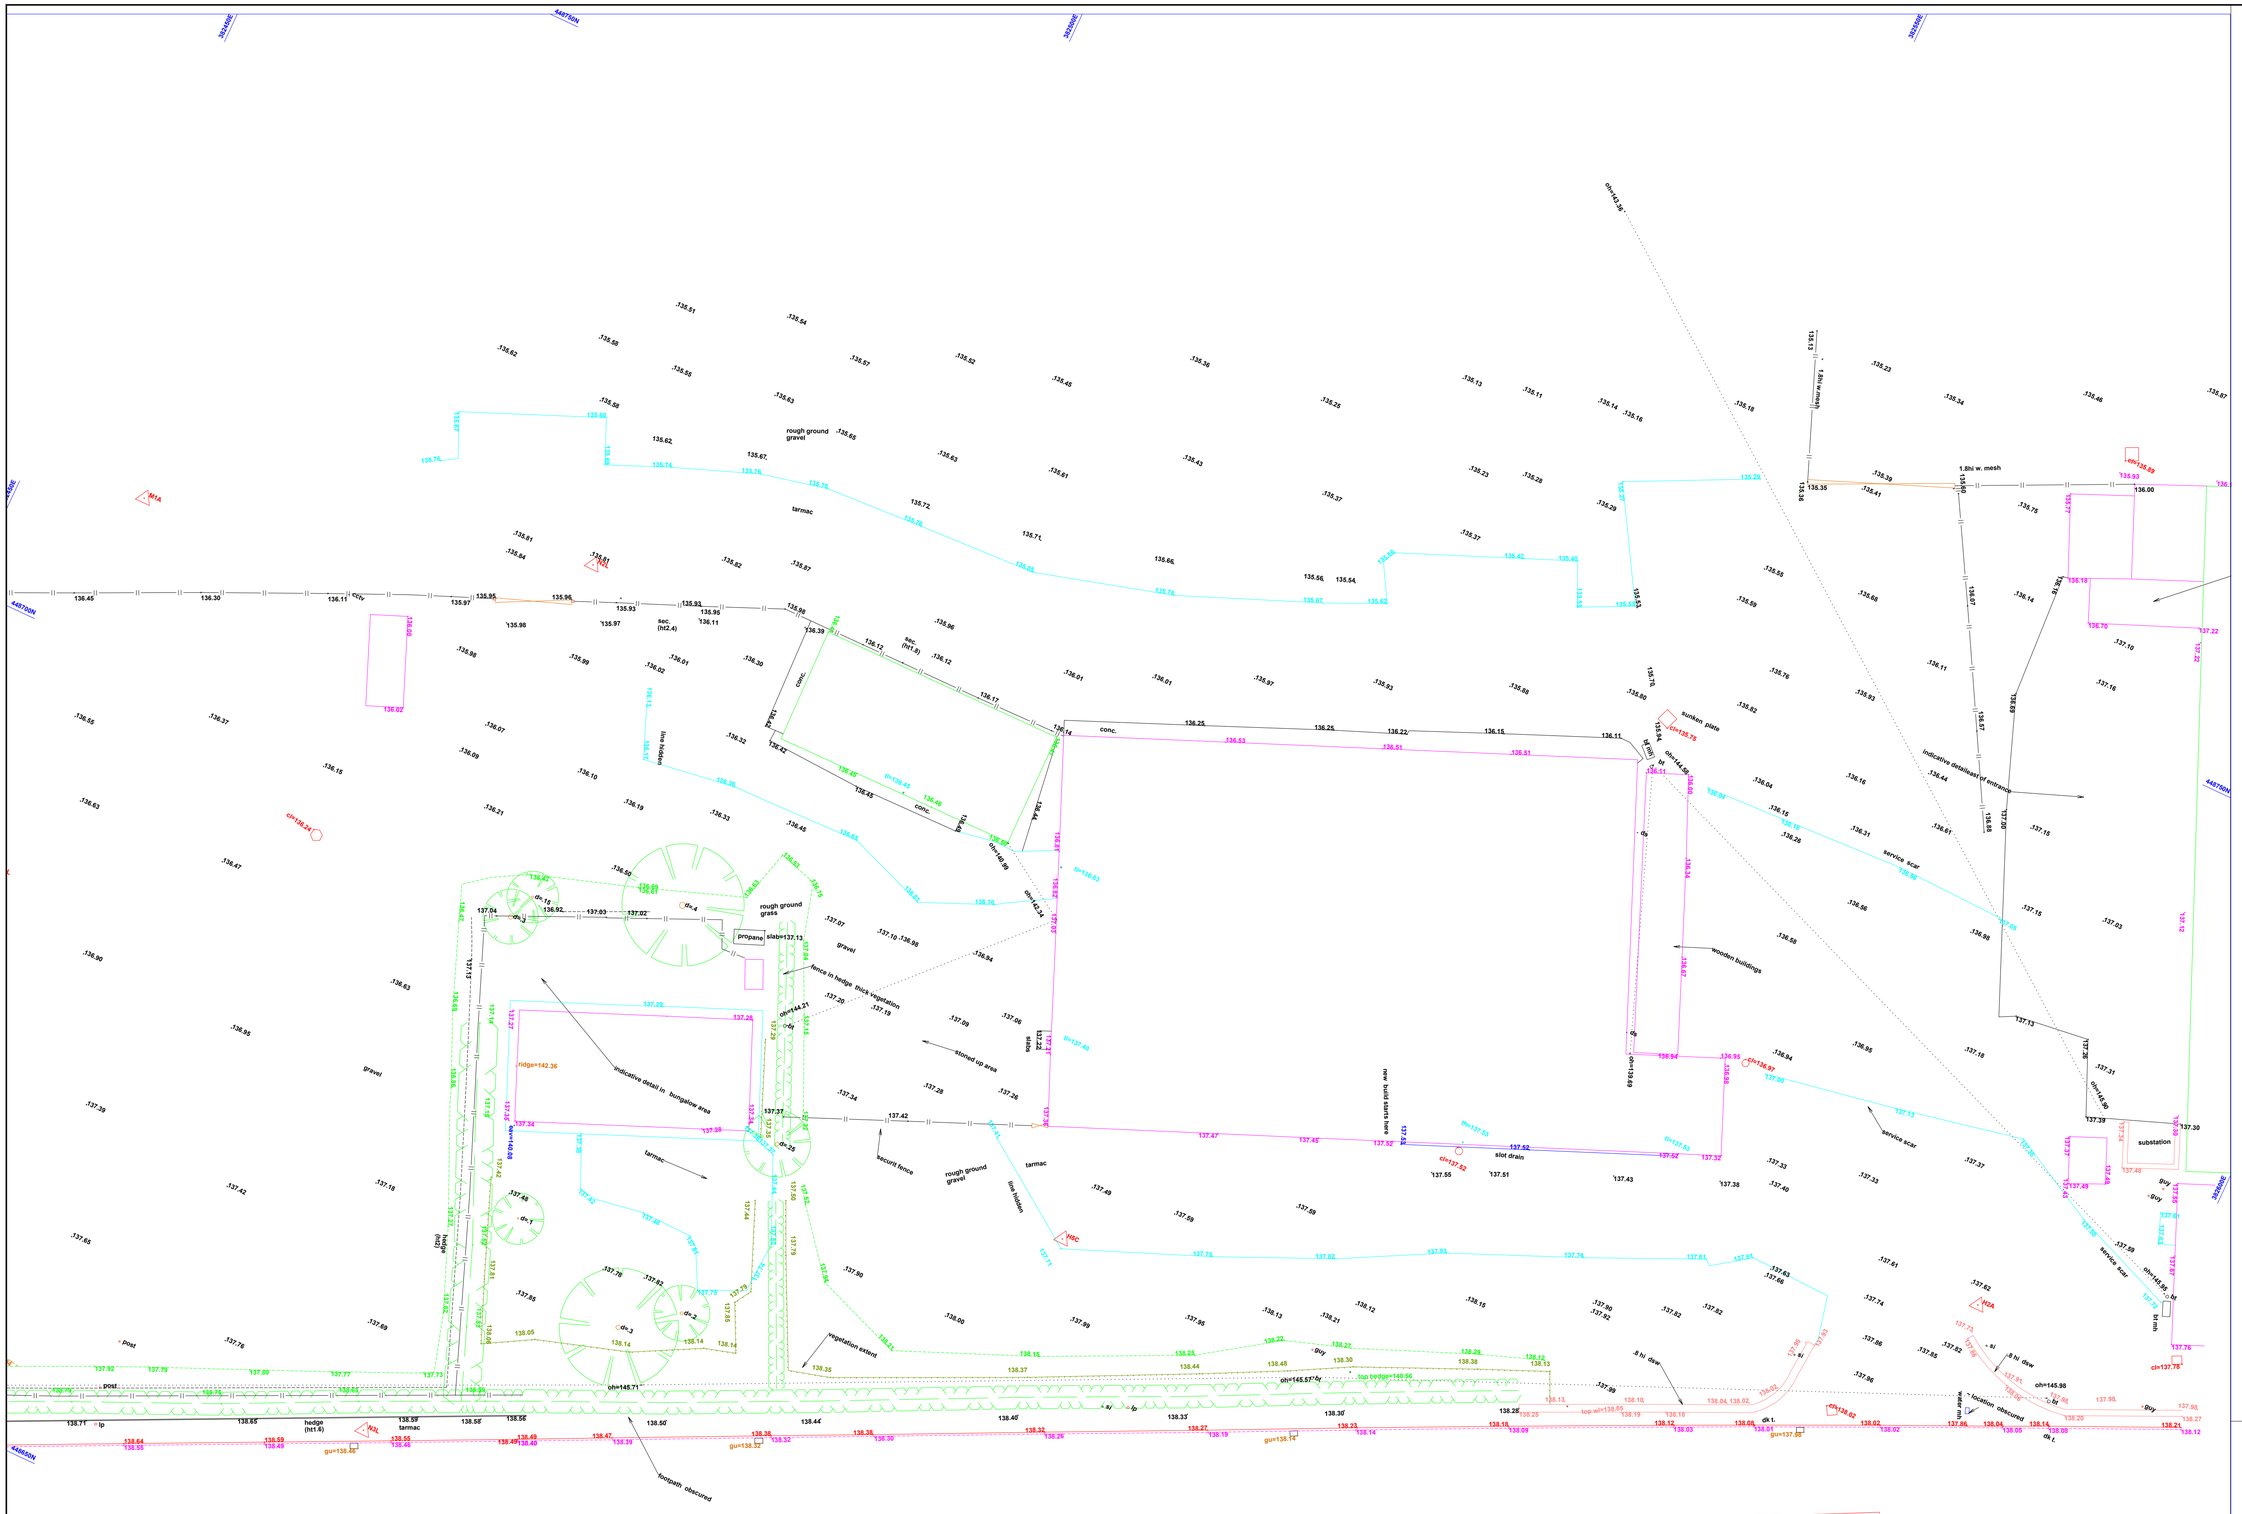

SF-TO 1			
Number	Easting	Northing	Height
N4L	382457.731	448658.522	138.459
N3L	382486.535	448661.556	138.606
N1L	382459.278	448663.942	136.803
M1A	382457.847	448710.150	136.206
N2L	382486.245	448718.592	135.847
H2A	382588.621	448713.013	137.663
H5C	382532.618	448691.660	137.703

deciduous tree
defined by one point at centre & one point on spread
d= 5.1
trunk radius as drawn (with size and position +/- 50mm)

station
trial pit
gate
bush
conifer tree (defined as above)
borehole
56.24
window sample
spot level

- note heights / points / lines all same colour
- e.g. for channel, all crosses / lines / heights are magenta

bottom of batter / wood / ridge / timber face / gutter
top of batter
break line / discontinuity
wall (see text nearby for height / width / type)
retaining wall (see text nearby for height / width / type)
channel (all levels at channel unless noted)
kerb levels (shown parallel to channel -)
railway
drain / river / canal
overhead lines / buildings (not surveyed unless specified)
concrete / ramp
building — stone
face of cladding / flower bed
canopy
verge
fence (see text nearby for height / width / type)
— || — (panel / security / etc.)
columns / gridlines / conveyors / column face
brick
cycle lane / bus lane / white line (see text)
tanks / decking
hedge scaled to width
line may be as above, if just one edge
i.e. for level specific surveys both sides
measured not to show level change
(see text for type / height / width / etc)
path / window / door
track
contours
pipe line
bt cable
electric cable
gas
tarmac
footpath

M d=65.23 l=59.78

- only manholes found on site during survey marked
- other manholes may be present but covered
- all invert levels taken where possible at main channel
- all surveys to our specification based on RICS (see website)
- some surveying done with GPS - please contact us regarding accuracy

		STANDARD FENCE ABBREVIATIONS
?	unknown cover	
ac box	air conditioning box	
av	air valve	b/w - barbed wire
bb	bellsitra beacon	c/l - chain link
bin	bin	c/b - close boarded
bt	bt line	c/i - corrugated iron
bt	bt manhole	con/pan - concrete panel
bt	bt post	cr/ba - crash barrier
bt box	bt box	h/r - hand rail
bm	OSBM	ir/ - iron rail
block	blocked manhole	pal - palisade
bus shelter	bus shelter	panel - panel
cable	cable	p/b - public barrier
can't lift	can't lift	pick - picket
ctv box	cable tv box	p/r - post & rail
ctv	cable tv manhole	p/w - post & wire
data mh	data manhole	sec. - security fence
dk	drop kerb	wood - wooden fence
d/sdg	down spout (with gulley)	
dsr	recessed downspout	STANDARD ABBREVIATIONS
ds	building step back	
	not surveyed	conc. - concrete
el. post	electric post	conc. boll. - concrete bollard
el.	electric	conc. wall - concrete wall
el. mh	electric manhole	edg.cut grass - edge cut grass
el box	electric box	el.sub st. - elec. substation
earth	earth strap/spike	face conc. - face of concrete
f.hydr	fire hydrant	face clad. - face of cladding
gas	gas	face tim. - face of timber
gas mh	gas man hole	trel - trellis
gas box	gas box	hi.pr. gas - high pressure gas
gu=5.68	gulley top	no rt. turn - no right turn
guy	guy rope/stay	rough ground - rough ground
p.dia	pipe diameter	ret. wall - retaining wall
light	light	sur. drain - surface drain
lp	lamp post	ped. studs - pedestrian studs
rt lt	left turn arrow	cl=5.32 (manhole cover level)
peg	peg	dpc=56.45 (dpc level)
phone box	phone box	eav=34.29 (eaves level)
post box	post box	ffl=5.34 (finished floor level)
pipe	pipe	gu=34.29 (gulley level)
planter	planter	gutter=34.29 (gutter level)
post	post	hip=34.29 (hip level)
rod. eye	rodding eye	i=5.34 (invert level)
rsj	steel rsj	oh=5.34 (overhead level)
rt	right turn	ramp=5.34 (ramp level)
salt	salt box	ridge=34.29 (ridge level)
security cam	security camera	sill l=5.34 (sill level)
seat	seat	sill l=5.34 (sill level)
si	sign - with indicative text	slab=5.34 (slab level)
slab=3.19	slab (generally conc.)	top conc=5.34 (top of concrete)
st.tap	stop tap	tp=60.670a.15 (top of pipe)
str.	straight on	t.st.=10.36 (top of step)
sv.	sluice valve	twl=56.72 (top of wall)
tactile paving	tactile paving	wal=56.19 (water level)
ts.	traffic signal	cf=5.67 (cellar floor level)
ts. mh	traffic signal manhole	.05level step (level step)
ts.box	traffic signal box	gu &dis=34.29
trap	trap	(gulley with downspout level)
utility	utility (unknown)	
utility mh	utility manhole (unknown)	windowtop=13.59
utility box	utility box (unknown)	windowbottom=14.41
water	water	
water mh	water manhole	
water box	water box	
wo	wash out valve	
tap	tap	
parking meter	parking meter	
cycle rack	cycle rack	
cycle shelter	cycle shelter	

Location Plan
Sheet 1 of *

sitesurveyingservices
LAND | ENGINEERING | BUILDING | BIM

Site Surveying Services Ltd
Unit 9
Twin Brook Business Park
Twin Brook Road
Clitheroe BB7 1QX
Tel: 01200 438320
surveyors@sitesurvey.co.uk

Setting out & Control Surveys
Topographic & Volumetric Surveys
GPS Specialists using GPS post process to be in any site to OS without trig points or BM.
Construction Line Registered.
TSA Member.

construction line

Client / Location: ADP
Gisburn Auction Market, Gisburn,

All work to our standard terms & conditions (see website)
Revision Details:

THE SURVEY ASSOCIATION

Additional Comments:
To local grid based on OSGM15 all work to SSS specification, some by gps, contact us regarding details

Drawing Number: SSS-8265		Revision: B	
Drawn By: PB	Checked By: HW		
Date: 03/09/21	Scale: 1:200 @ A1	Sheet:	N*