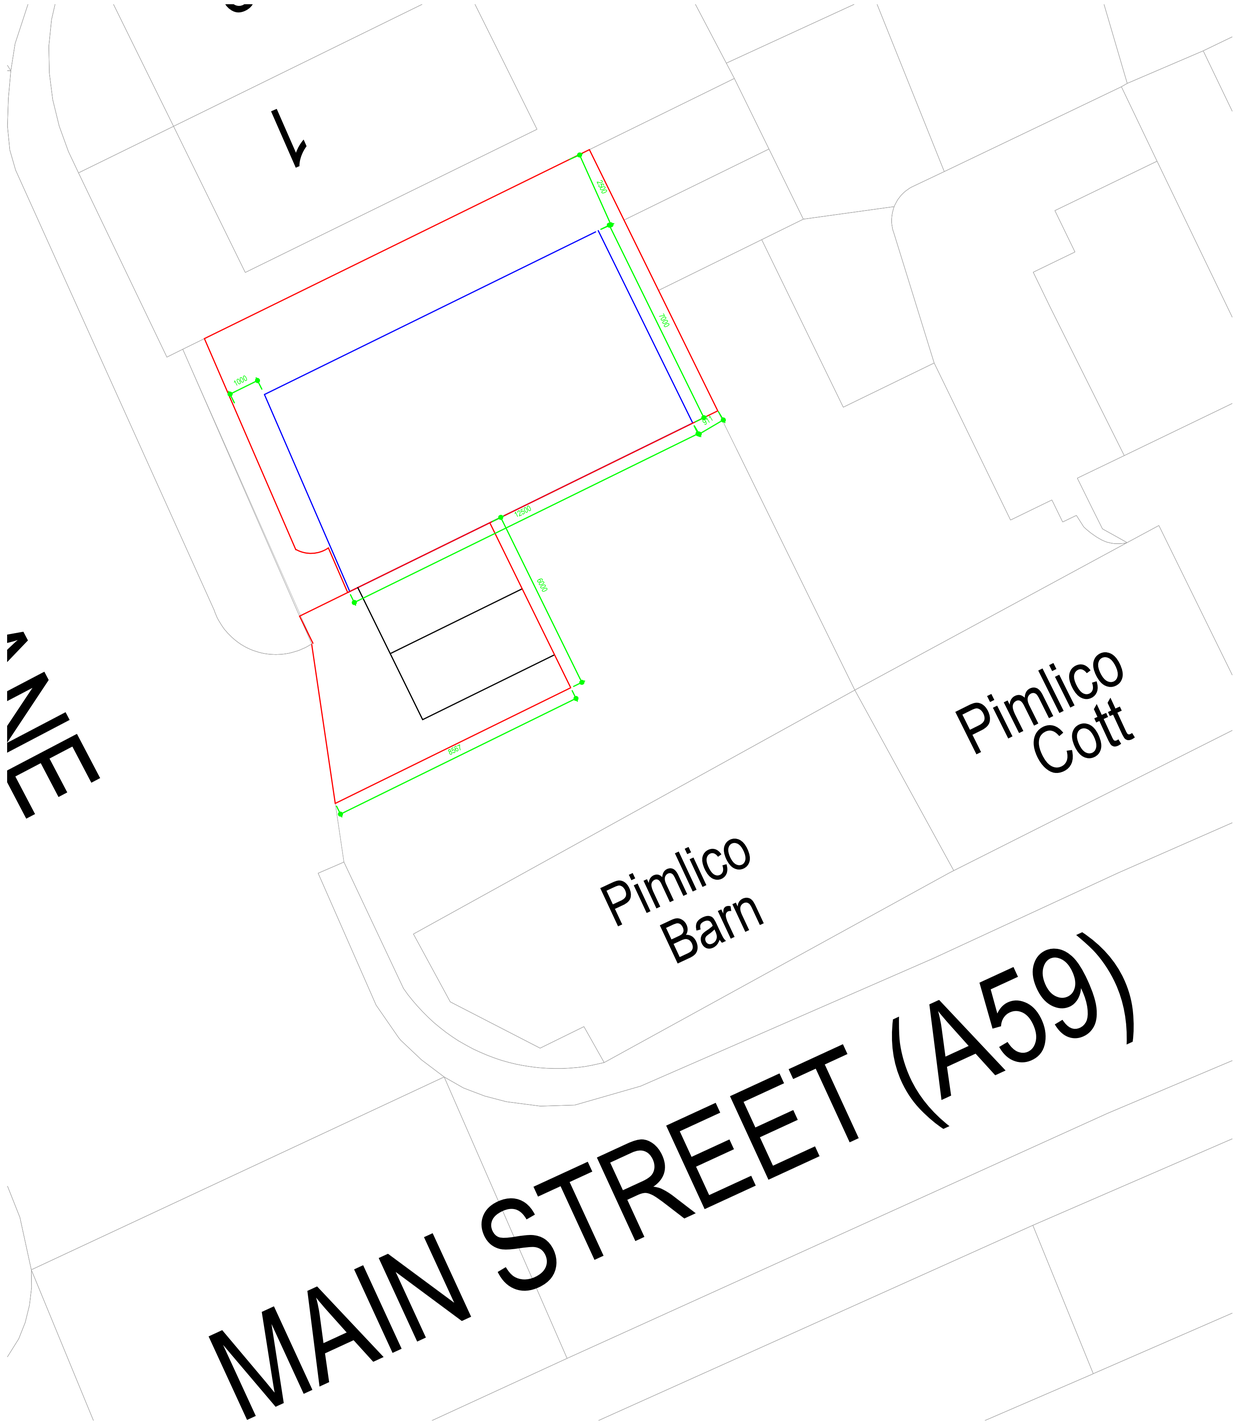

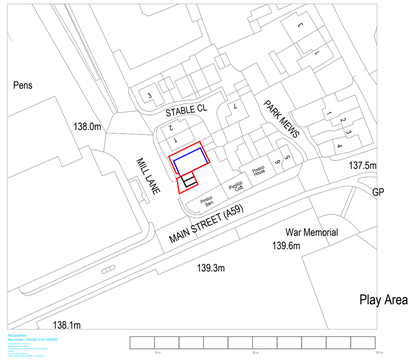

Location & Site Plan
Land to the rear of Pimlico Barn
Mill Lane
Gisburn
Lancashire
Scale 1:100 & 1:1250 at A1