Gary Hoerty Associates
Gary Hoerty Associates Chartered Surveyors
Suite 9 - Grindleton Business Centre
The Spinney
Grindleton
Clitheroe
Lancashire BB7 4DH

T: 01200 449700
Email: info@ghaonline.co.uk

Project: (No: Sil/1031/3142)

Proposed New Agricultural Dairy Buildings at

Dickinson Farm
Pendleton
Clitheroe
BB7 1PT

Proposed Building with Feed Passage and Housing

Title: Existing Topographical Data. Existing and Proposed Site Cross Sections.

Drawing No: Sil/1031/3142/03 **Drawn:** PF

Client: K & A Slinger and Son

Date: 17.02.2022 **Scale:** 1:200 @ A1

Amendments:

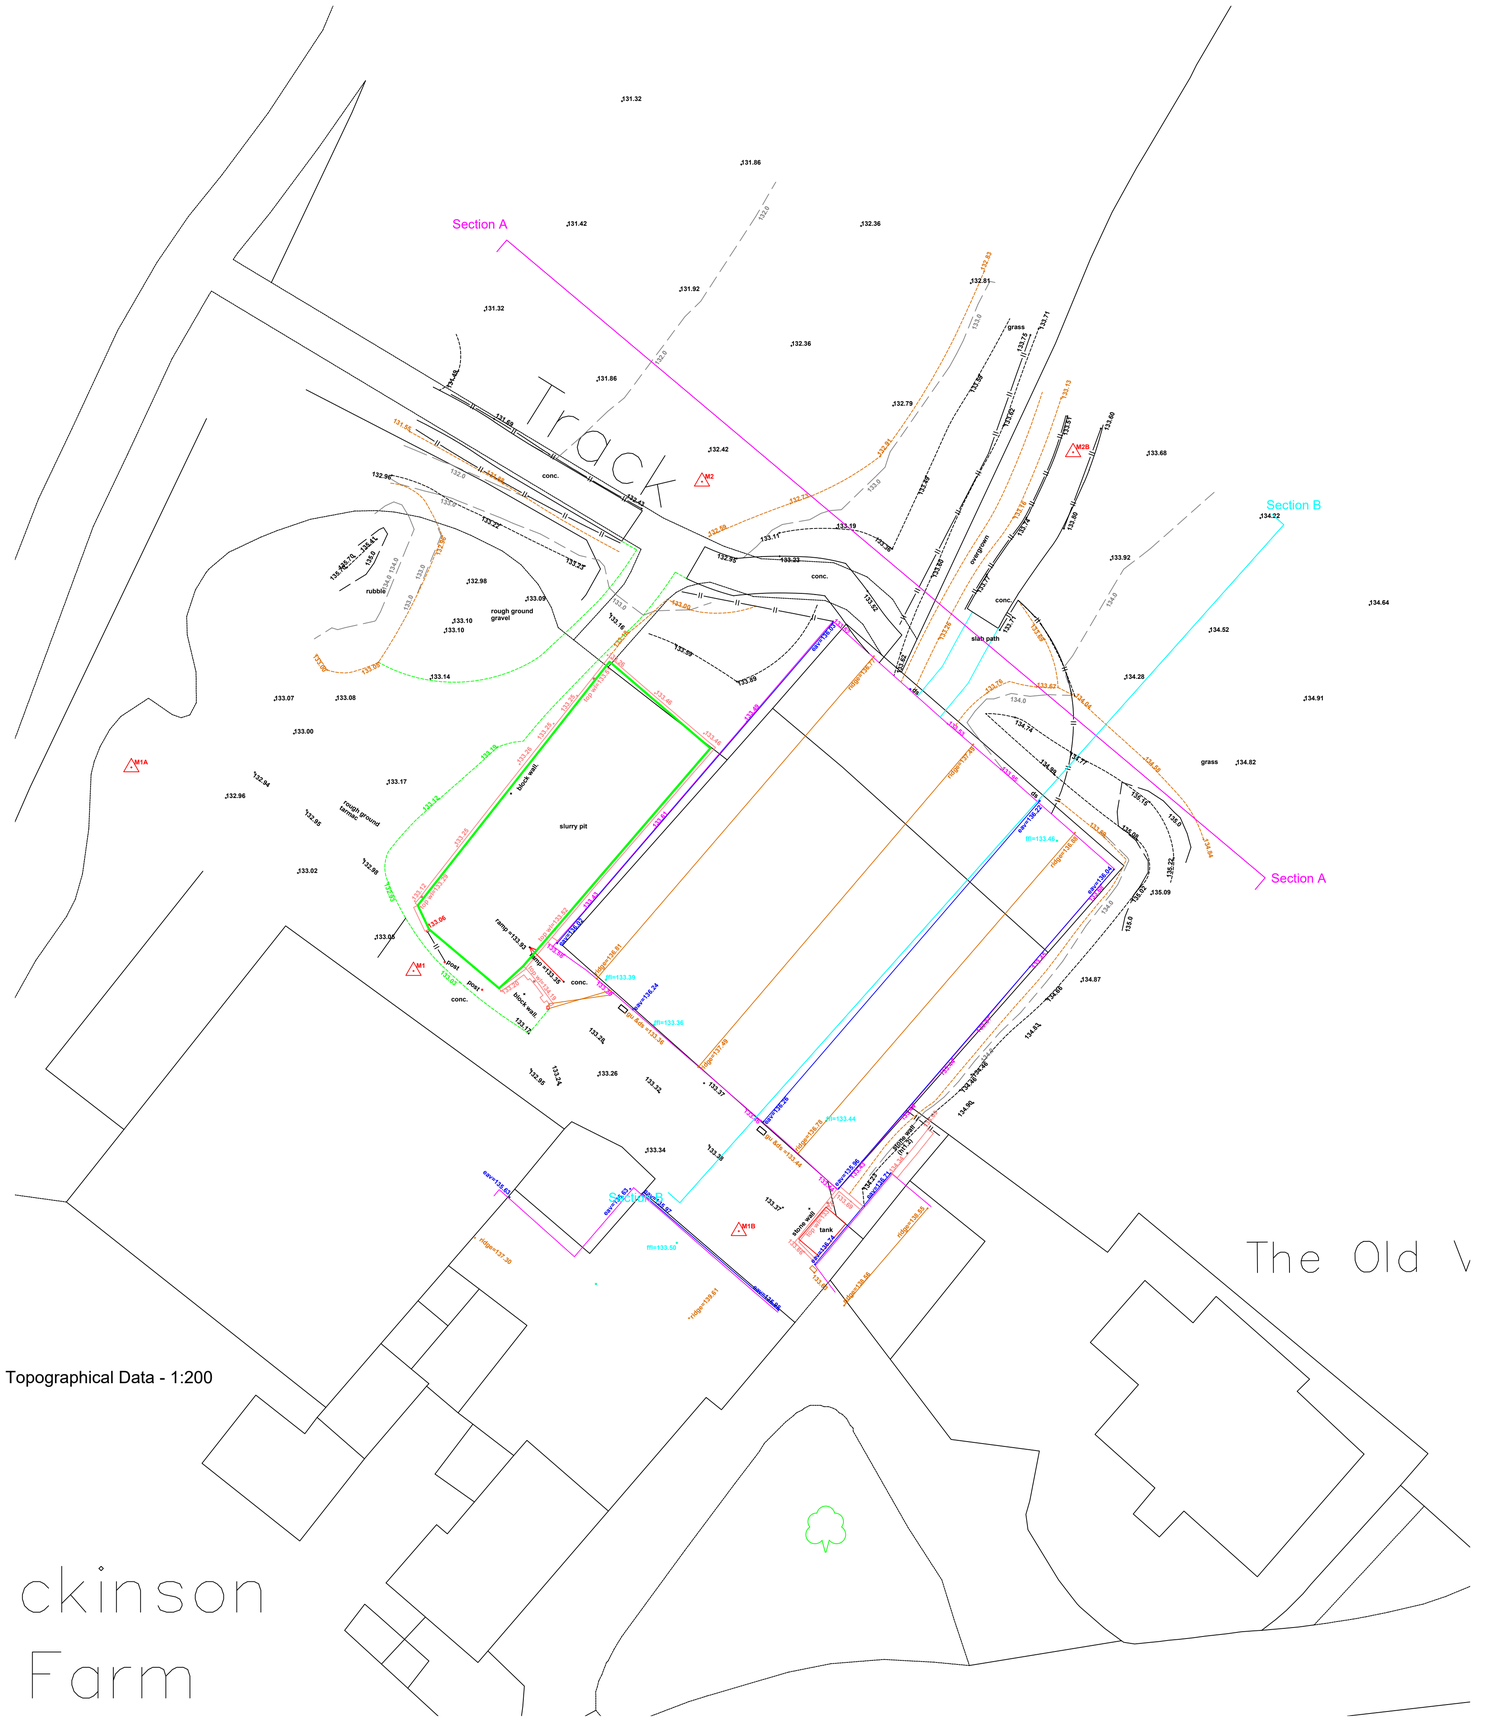

Topographical Data - 1:200

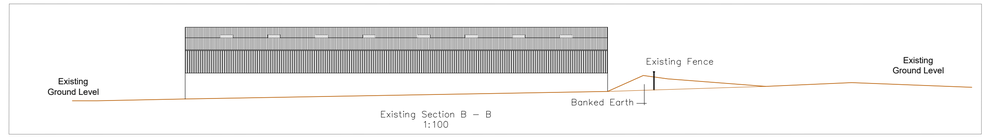

Existing Section B – B
1:100

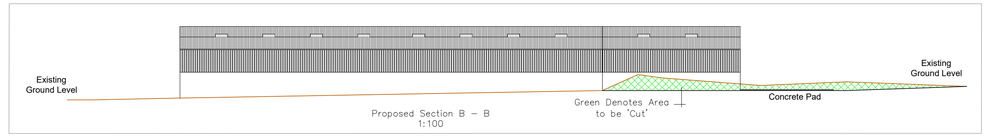

Proposed Section B – B
1:100

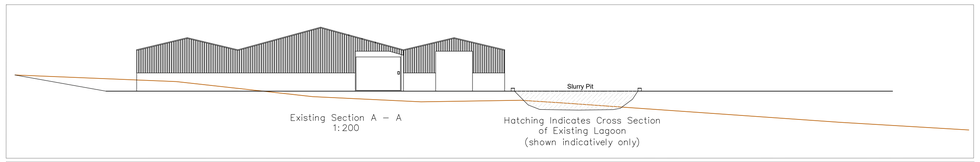

Existing Section A – A
1:200

NB: Green Outline Denotes Buildings Applied for Under Separate Application

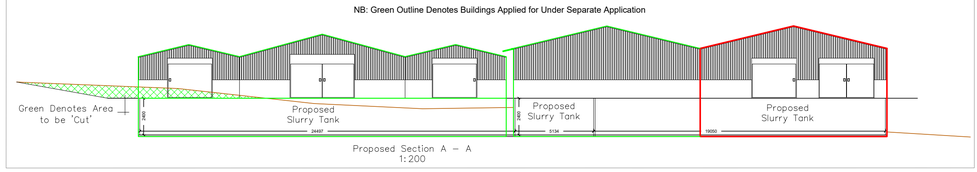

Proposed Section A – A
1:200

Underground Slurry Tank Position - 1:500