


3 BED - SERVICE PLAN

SWANLEY, EVESHAM, COUNTRYSIDE
STRATFORD, GRANGEWOOD

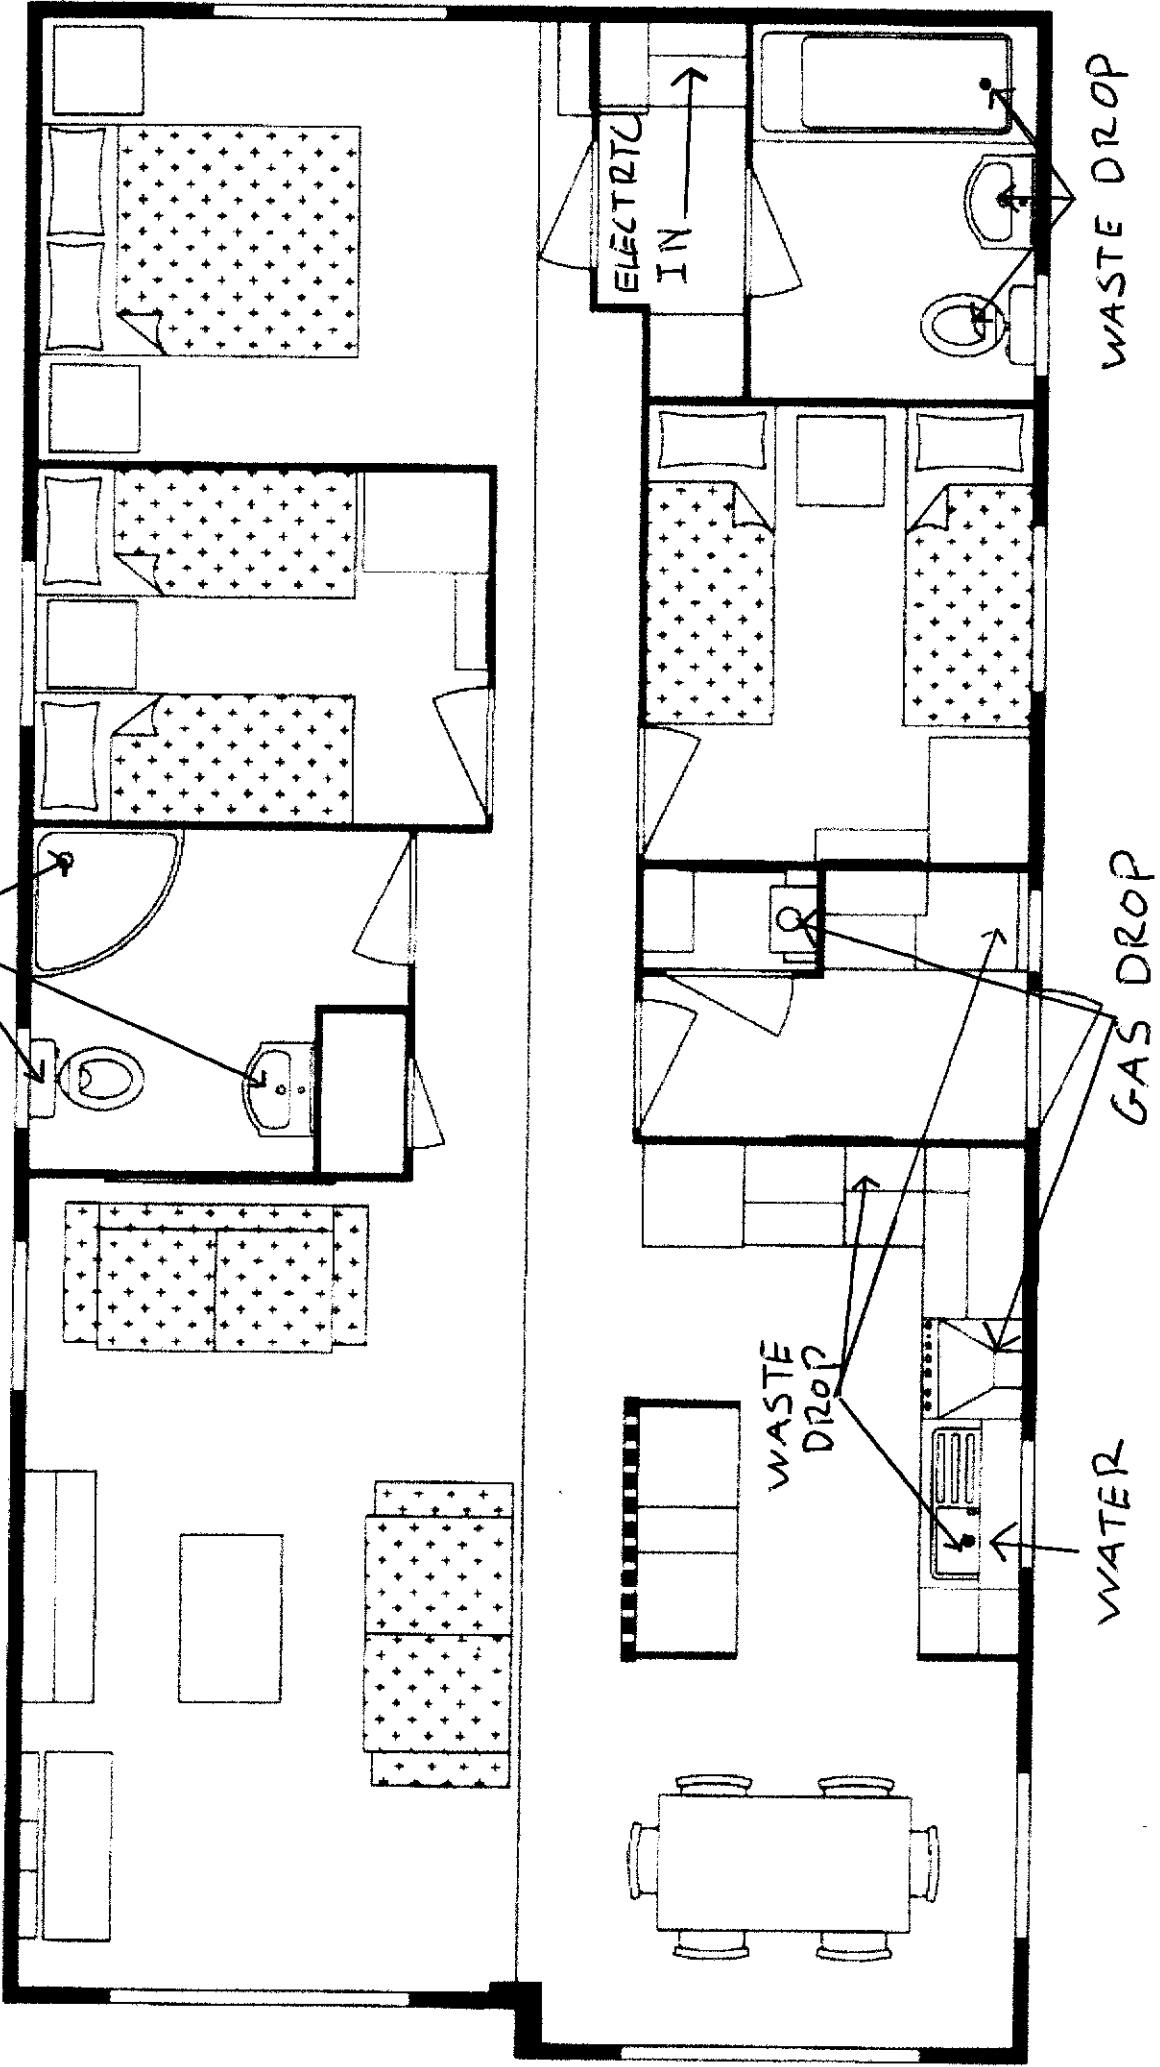

DRAWING No: EVESHAM 40x20 3 BED 2015	DRAWN BY: G. TRIGG	CHANGE No: N/A	REVISION DETAILS:
DESCRIPTION: LAYOUT	PAGES: N/A	AMENDED BY: N/A	
DATE: 30.6.14	REVISION No: N/A	IF IN DOUBT ASK!	