This drawing is to be read in conjunction with all relevant designers, consultants and specialists drawings and specifications. The designer is to be notified of any discrepancies before proceeding. Do not scale from this drawing. All dimensions and levels are to be checked on site. All work carried out before planning and building regulation approval is obtained is at the contractor/clients risk. This drawing is subject to copyright.

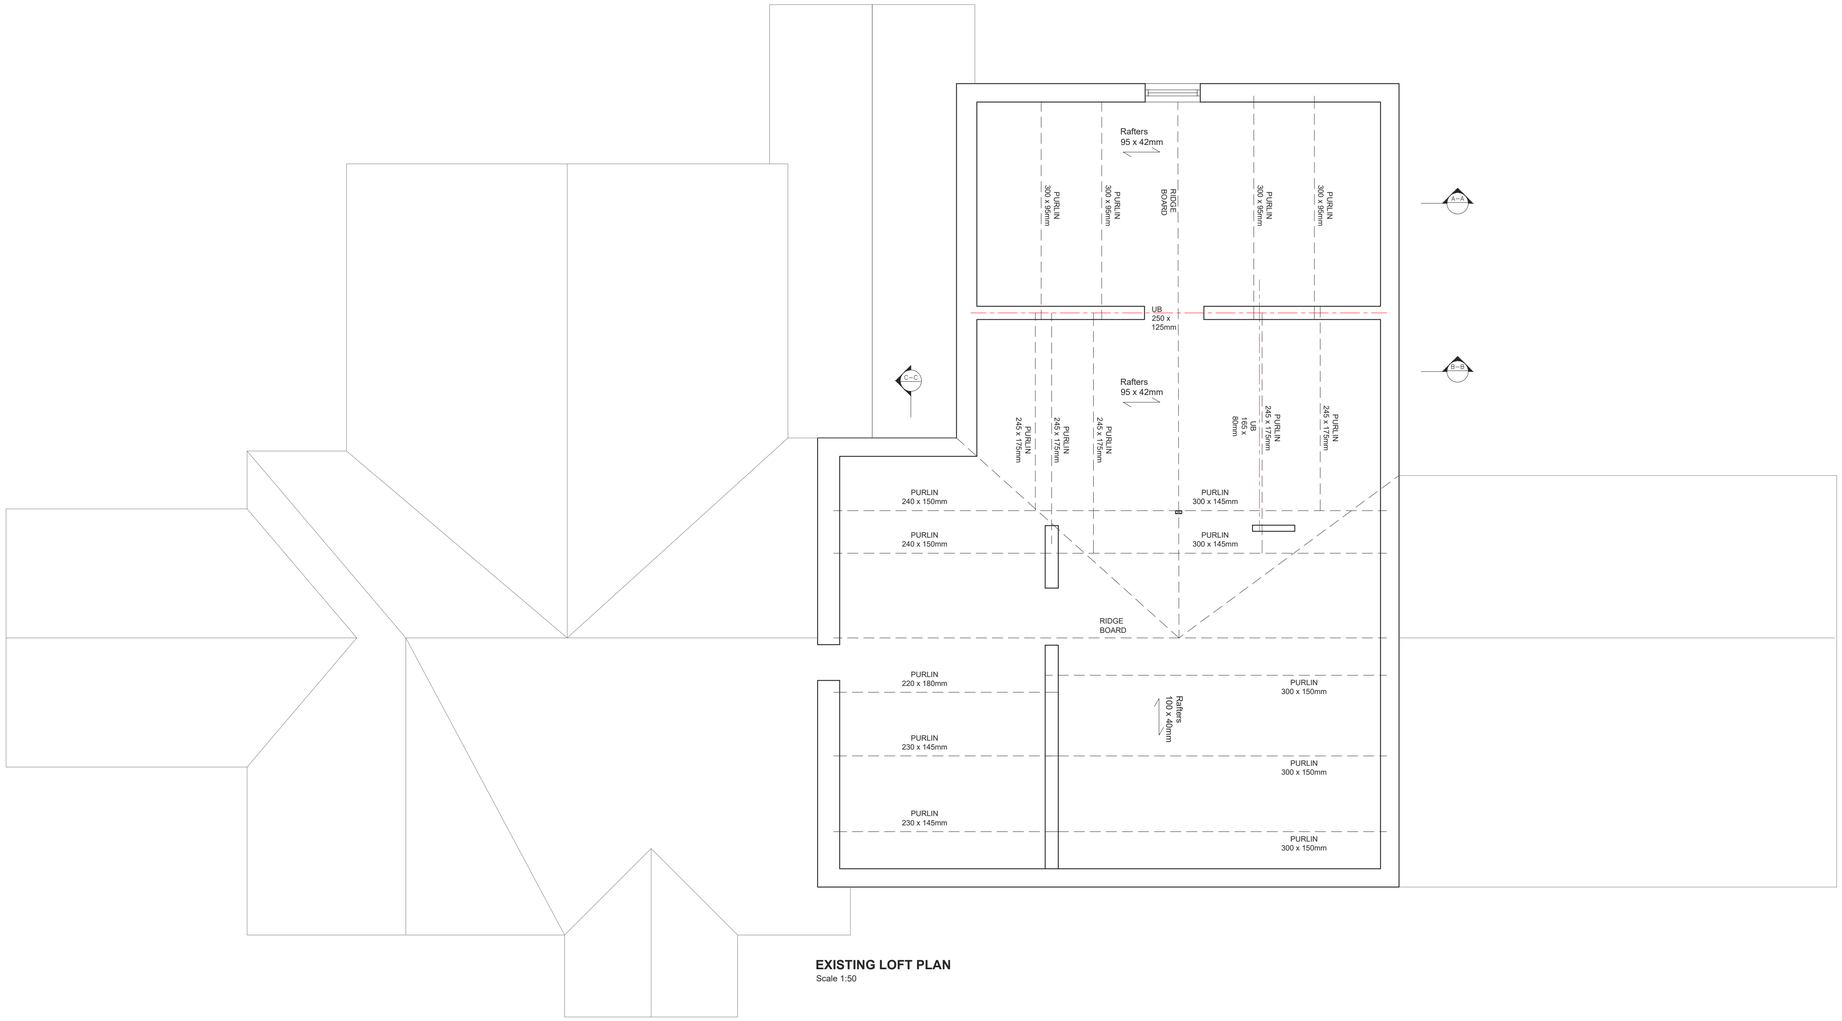

EXISTING LOFT PLAN
Scale 1:50

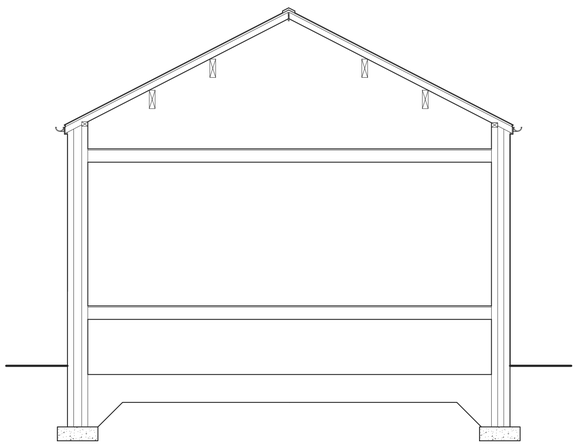

EXISTING SECTION A-A
Scale 1:50

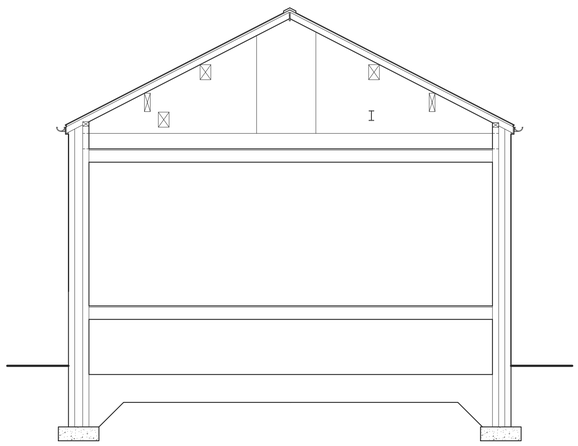

EXISTING SECTION B-B
Scale 1:50

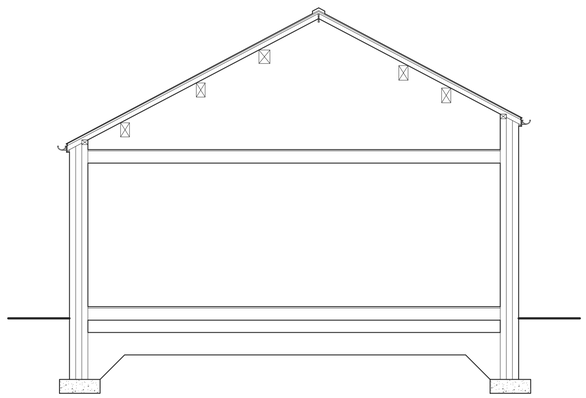

EXISTING SECTION C-C
Scale 1:50

RVA
RIBBLE VALLEY ARCHITECTURE LTD
T 01254 800975
E info@ribblevalleyarchitecture.co.uk
www.ribblevalleyarchitecture.co.uk
CIAT
CHARTERED PRACTICE

CLIENT	PROJECT	DRAWING TITLE	DATE	DRAWN	SCALE	SHEET	DRAWING NO.	REVISION
Mr and Mrs Collier	Tilly's Return (Formerly Lynwood) Pendleton Road Wiswell Lancashire	Existing Loft Plan and Sections	February 2022	P.Gudgeon	1:50	A1	2244-02	