**SHEET LOCATION PLAN 1:5000**

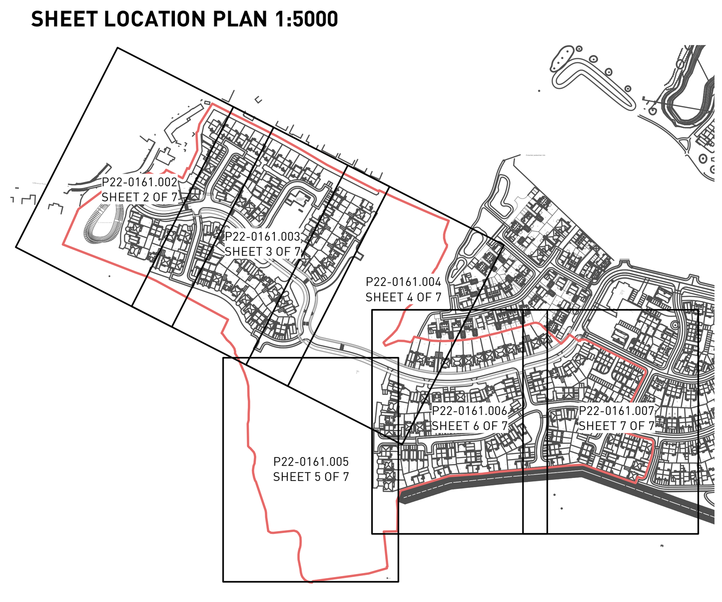


| Rev | Date | By | Note |
|---|---|---|---|
| I | 13.05.26 | KG | Updated in line with layout (Rev AE) |
| H | 18.09.25 | IBD | Basin and landscaping amended |
| G | 27.08.25 | ARW | Amended to client comments and vis splay layout |
| F | 15.08.25 | AT | Amended to revised layout (RevR) and comments |
| E | 12.05.25 | ARW | Red line updated |
| D | 24.04.25 | ARW | Amendments to the 5m buffer planting area |
| C | 15.04.25 | ARW | Landscape amended to comments |
| B | 11.04.25 | ARW | Amended to revised layout (RevN) |
| A | 07.03.22 | VR | Minor amends |

# Detailed Landscape Proposals Sheet 6

## Standen, Phase 5 & 6

Client: Taylor Wimpey REV: J

DRWG No: P22-0161.006 Approved by: RF

Drawn by : LB/KG

Date: 18/09/2025

Scale: 1:250 @ A0

0 10 20 30 m

N

PEGASUS GROUP

All Intellectual Property Rights (including but not limited to copyright) subsisting in or arising out of this drawing and the building works depicted are owned by Pegasus Planning Group Ltd (Pegasus Group) and may not be copied, adapted, disseminated, redistributed, reproduced and/or otherwise used without a written licence. Pegasus Group accepts no liability for any use of this drawing other than for its original purpose and by the original client except in circumstances where approval for use has been provided by Pegasus Group in writing. Use only written dimensions. Drawing prepared for planning application purposes only. Do not scale (or use) for construction, sales or any other purpose. Any queries to be reported to Pegasus Group for clarification. Copyright © Pegasus Planning Group Limited [2026]. Use of this drawing is subject to the Terms & Conditions available @ pegasusgroup.co.uk