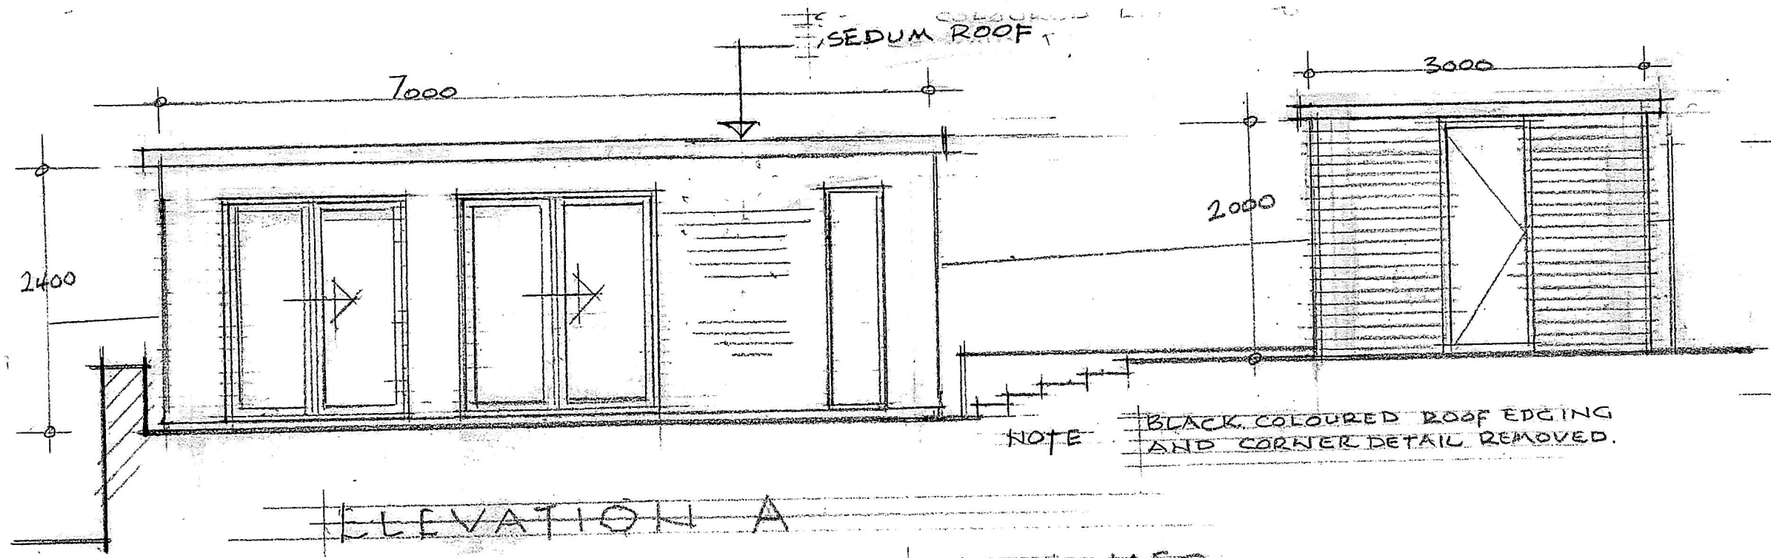

ELEVATION A

SCALE 1:50

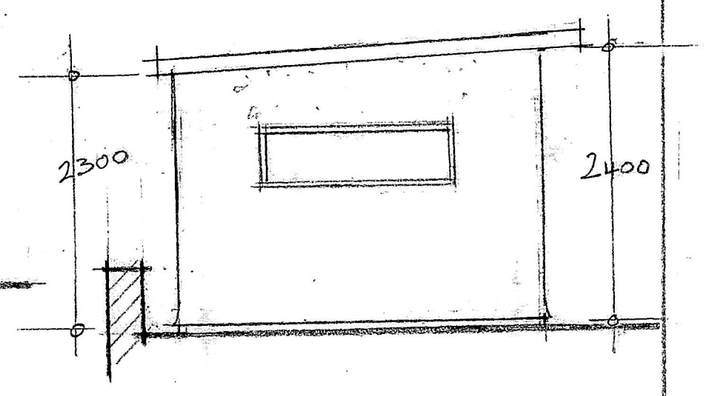

END ELEVATION

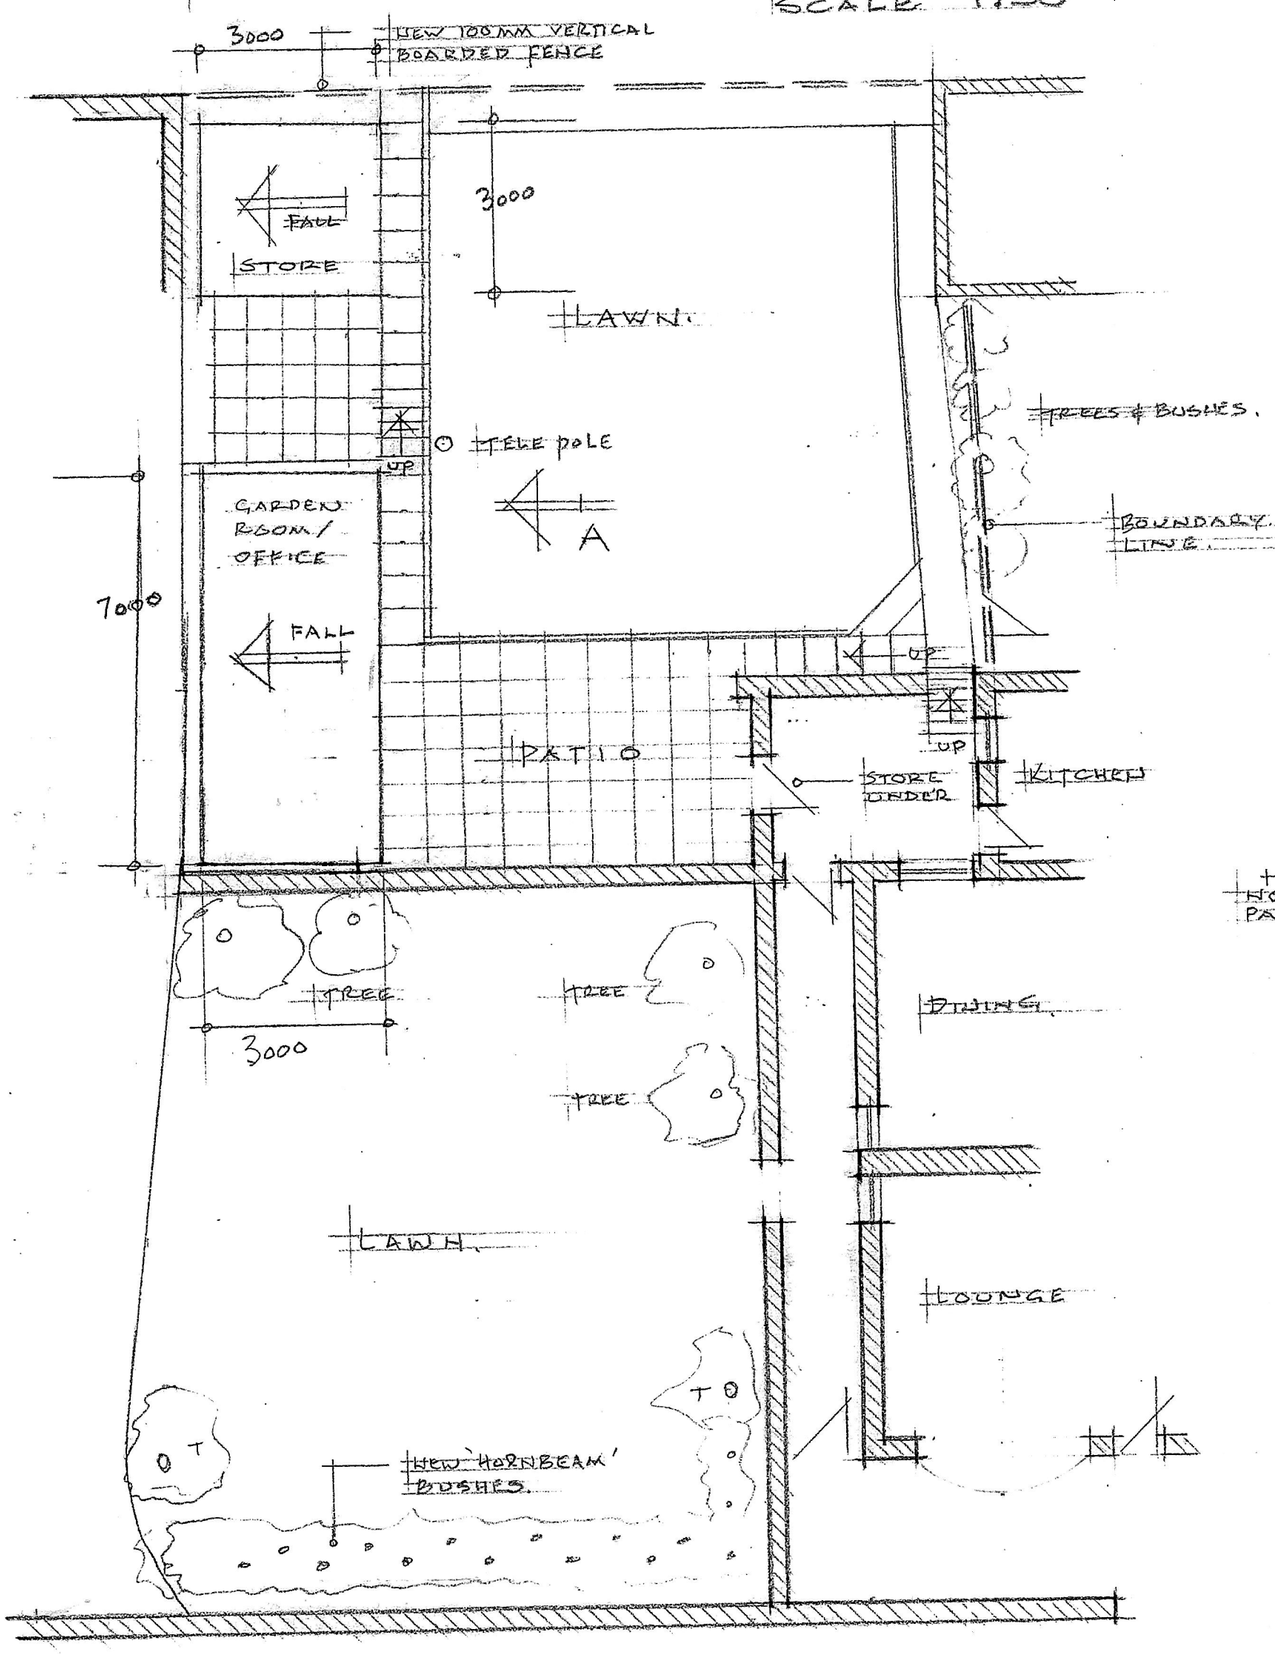

LAYOUT PLAN

SCALE 1:100

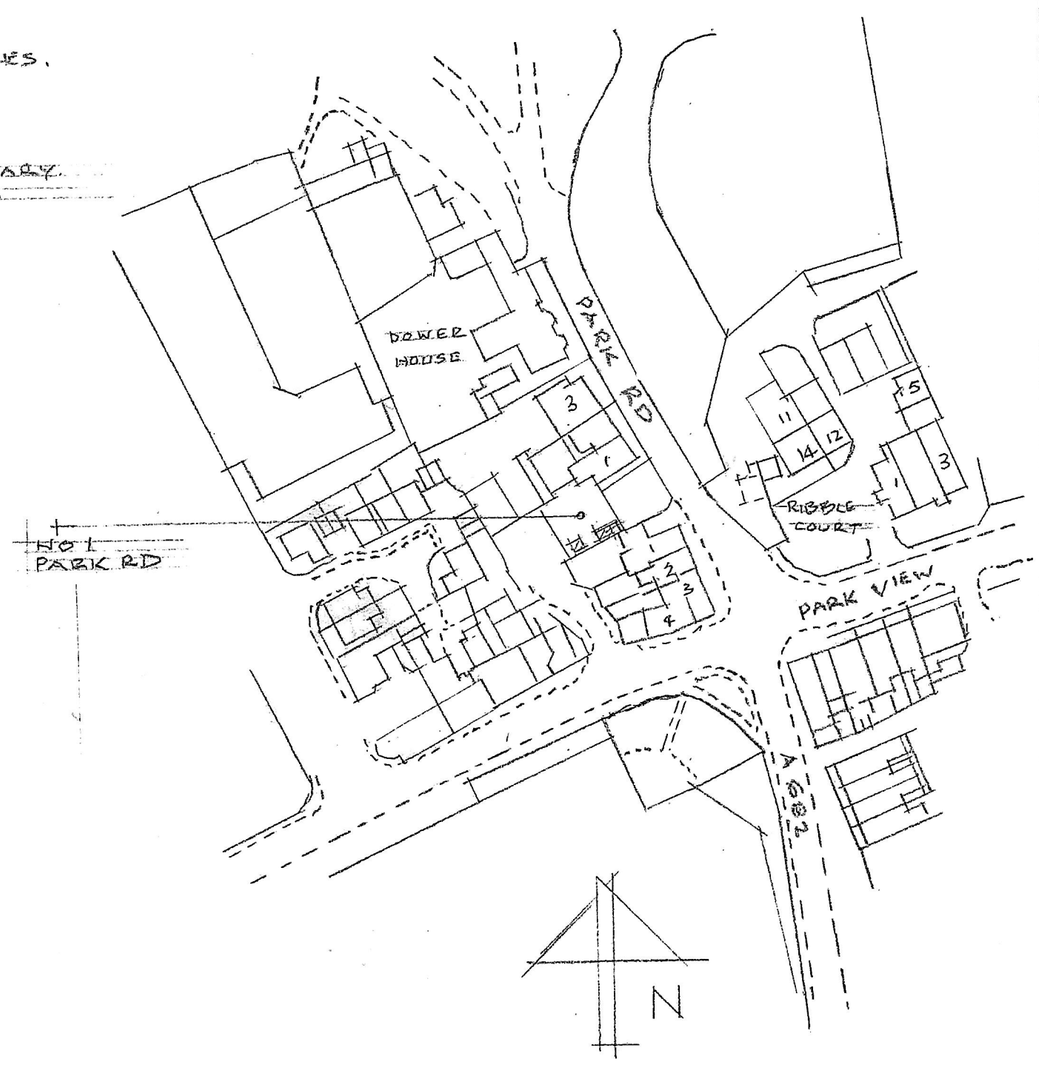

BLOCK PLAN

SCALE 1:1250

PLAN & ELEVATIONS OF GARDEN ROOM/OFFICE & STORE FOR.

MR & MRS P HARGREAVES 1 PARK RD GISBURN

REV B