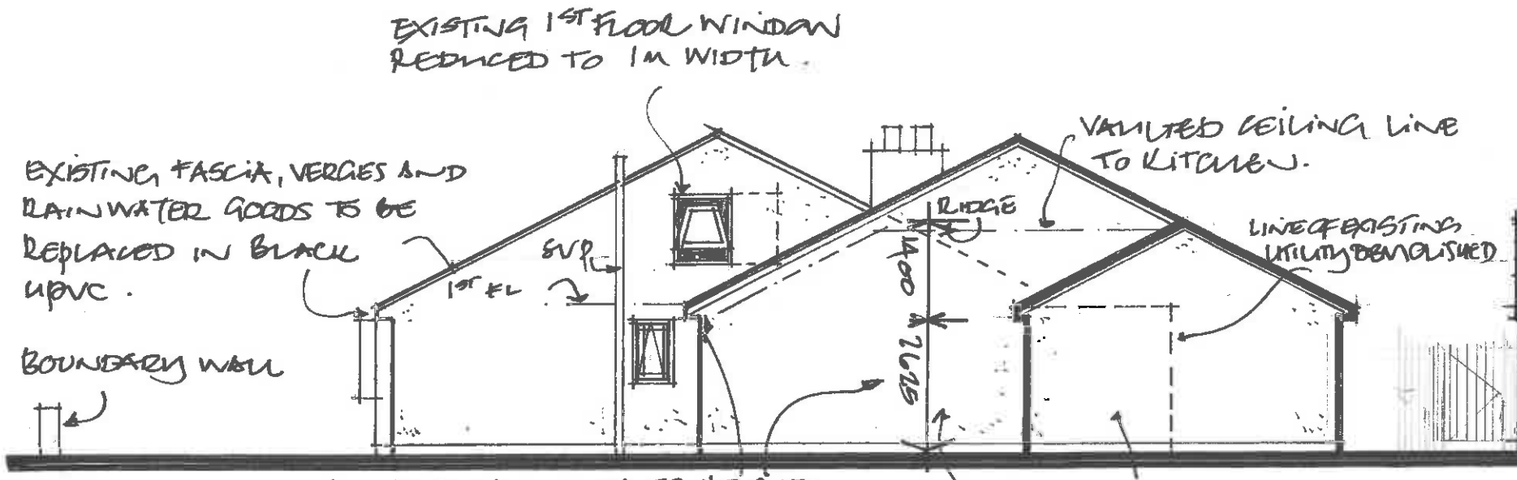

NORTH ELEVATION.

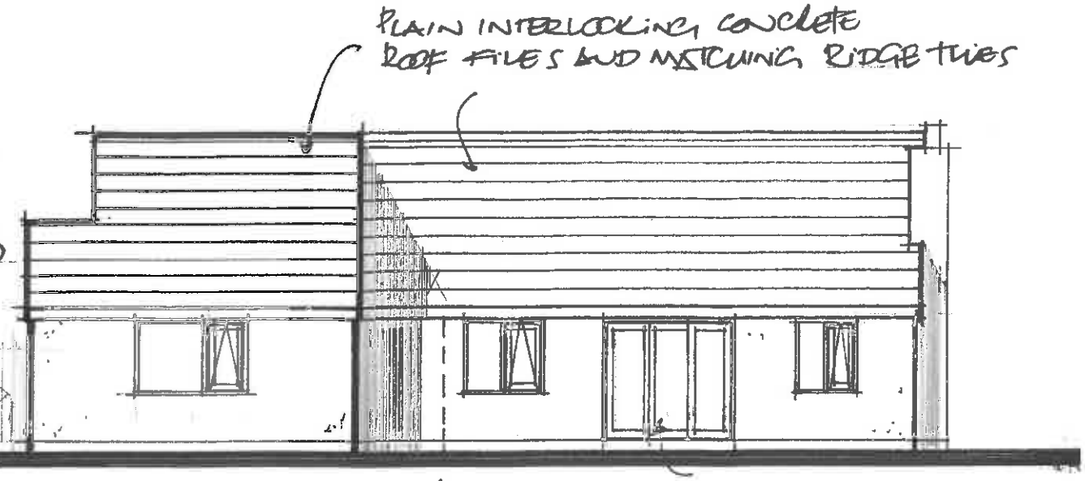

WEST ELEVATION.

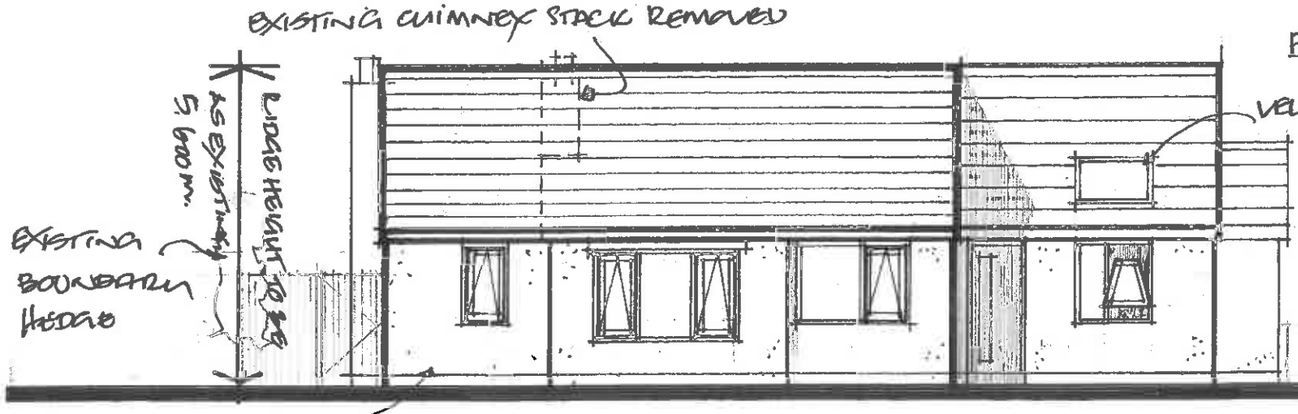

EXTENSION TO SOUTH ELEVATION SET BACK AND EQUAL IN WIDTH TO EXISTING OPPOSITE SET BACK.

EAST ELEVATION

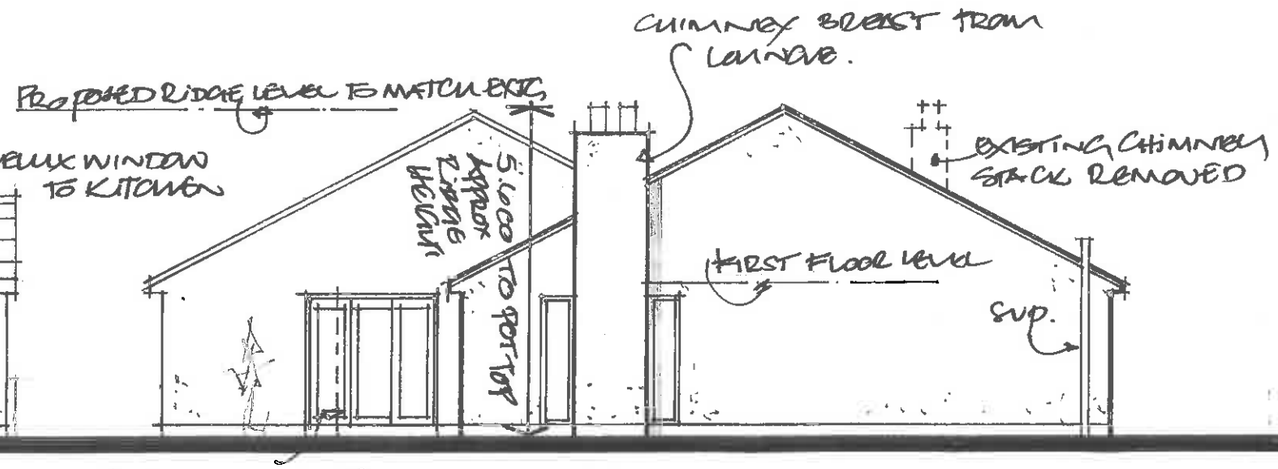

SOUTH ELEVATION.

NOTES.

ROOF. EXISTING CONCRETE PANTILE TYPE TILES TO BE REMOVED AND REPLACED WITH PLAIN INTERLOCKING CONCRETE TILE. ALL NEW ROOF FINISHES WILL BE PLAIN INTERLOCKING CONCRETE TILES. COLOUR TO BE GREY.

WALLS. EXISTING AND PROPOSED WALL FINISH TO BE 'K' TYPE RENDER COLOUR: PEARL.

WINDOWS: EXISTING WHITE UPVC WINDOWS TO BE REPLACED WITH GREY UPVC. PROPOSED WINDOWS AND DOORS TO BE GREY UPVC.

DRAWING NUMBER. PW/2022/004.A

PROPOSED ELEVATIONS
PROPOSED EXTENSIONS TO
10 DERWENT CRESCENT,
CLITHEROE. LANCS.
FOR MR & MRS. WOODS.
Scale. 1:100 Date. April 2022.

REV A: ADDITIONAL DIMENSIONS ADDED 23/05/22