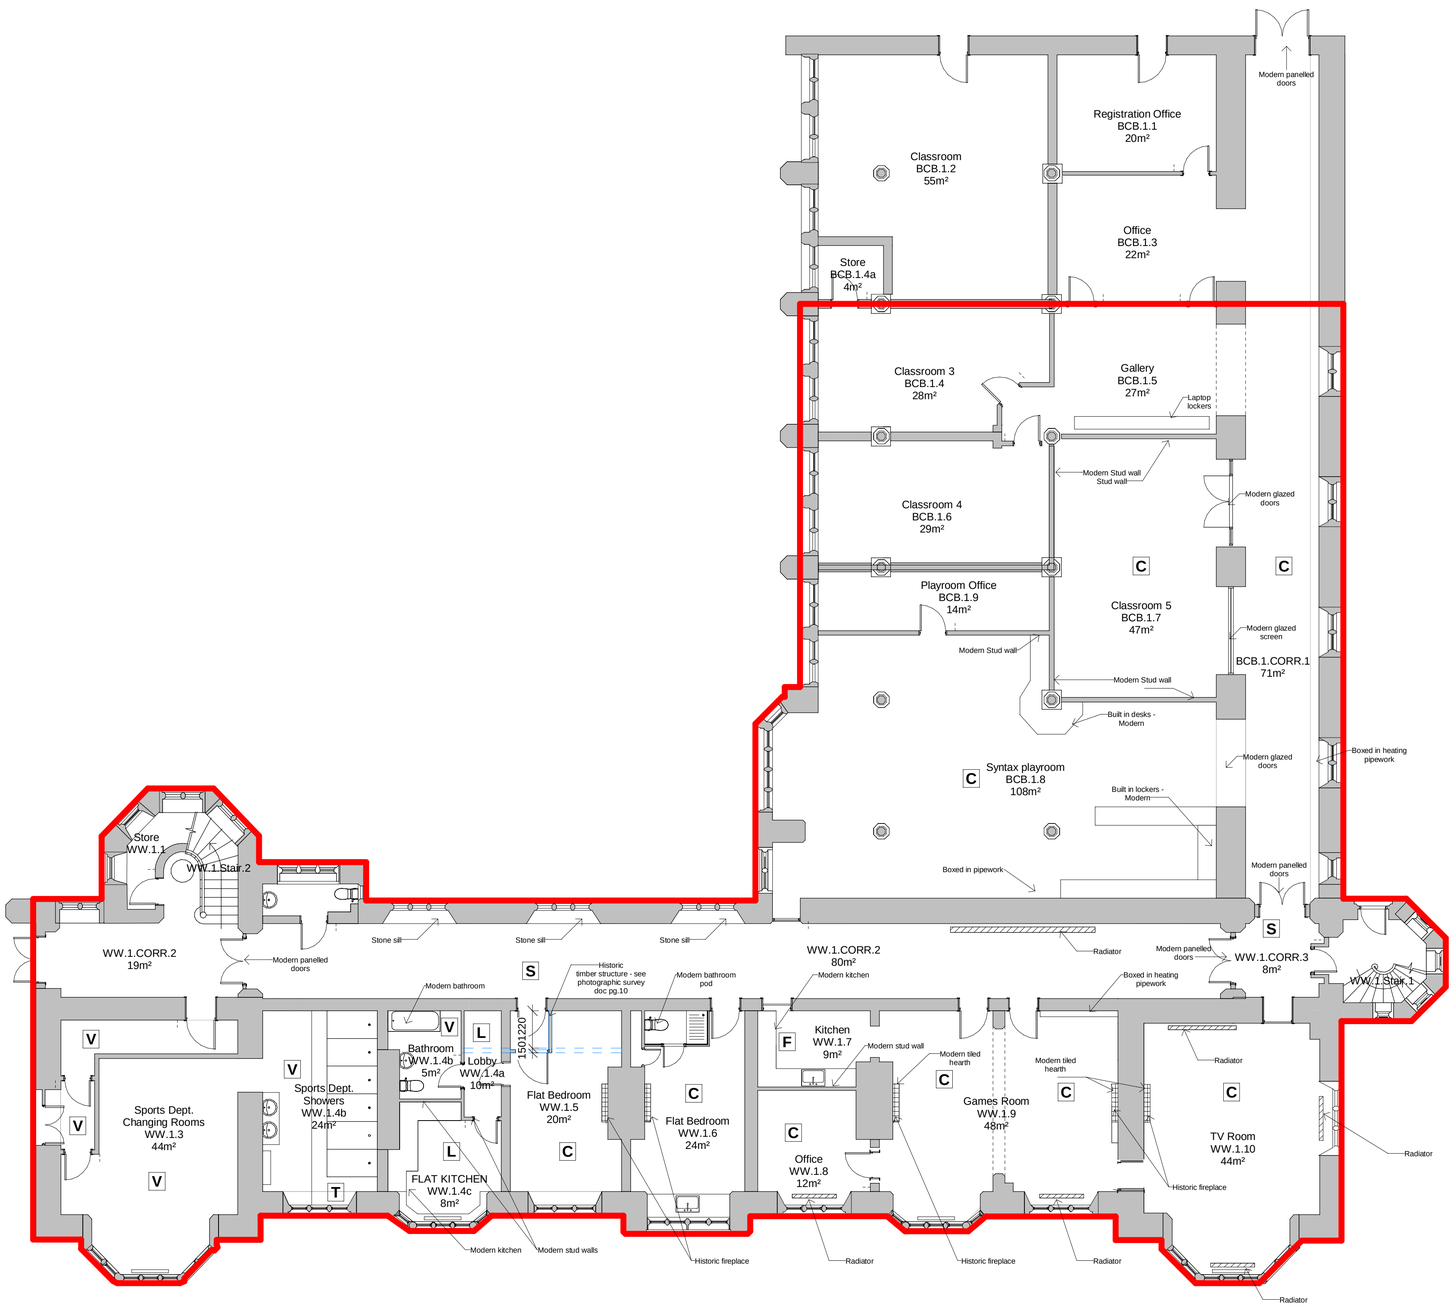

1 | West Wing - Existing Ground Floor

1 : 100

0 1m 2m 3m 4m 5m

Notes

1. Do not scale this drawing.
2. All dimensions must be checked on site and any discrepancies verified with the architect.
3. Unless shown otherwise, all dimensions are to structural surfaces.
4. Drawing to be read with all other issued information. Any discrepancies to be brought to the attention of the architect.
5. This drawing is the copyright of Levitt Bernstein and may not be copied, altered or reproduced in any form, or passed to a third party without license or written consent.
6. This document is prepared for the sole use of Stonyhurst College and no liability to any other persons is accepted by Levitt Bernstein. Levitt Bernstein accepts no liability for use of this drawing by parties other than the party for whom it was prepared or for purposes other than those for which it was prepared.

This is not a construction drawing, it is unsuitable for the purpose of construction and must on no account be used as such.

North

Note

These drawings are for illustrative purposes only, based on limited survey information and are to be treated as such.

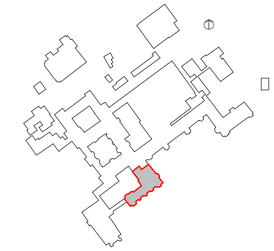

Legend

- Existing walls
- Existing Historic Fireplaces
- Existing Radiators
- Application Boundary

Existing Floor finishes

V	Vinyl
C	Carpet
S	Stone (Historic finish)
T	Tiles
F	Timber floor
L	Laminate

General Note

All historic features to be protected during works including but not limited to:

- Original floor finishes
- Lath and plaster ceilings, coving and decorative mouldings
- Historic joinery
- Historic fireplaces
- Historic windows

- Previously numbered 120000

Rev	Date	Description	Drawn / Checked
P2	24.03.22	Listed Building Consent	JP
P1	19.01.22	For Information	JP

Project name

3477L West Wing Boarding

Stonyhurst College

Drawing number — Rev

3477L - LB - WW - 00 - DP - A - 1030 **P2**

Drawing

Existing plan

Purpose of issue

Listed Building Consent

Scale — Date

As indicated @ A1 — 04.02.22

Client

Stonyhurst College

London
Thane Studios
2-4 Thane Villas
London N7 7PA
+44 (0)20 7275 7676

Manchester
Bonded Warehouse
18 Lower Byrom Street
Manchester M3 4AP
+44 (0)161 669 8740

Levitt Bernstein
levittbernstein.co.uk