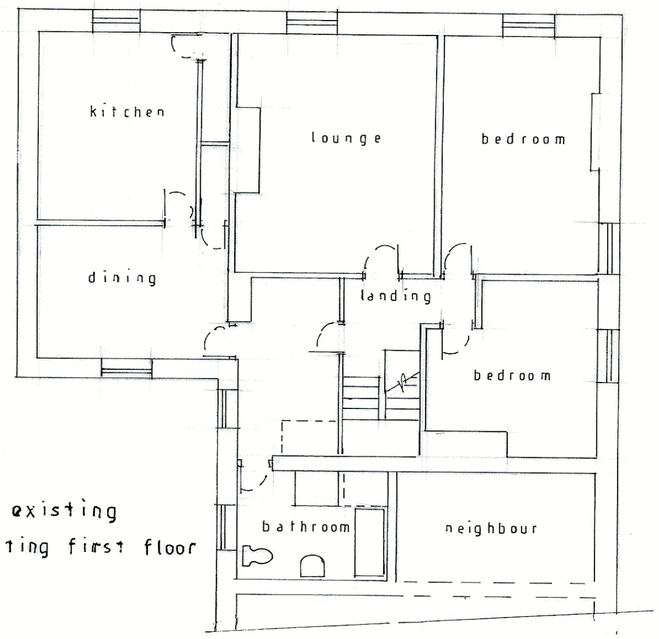

existing
existing first floor

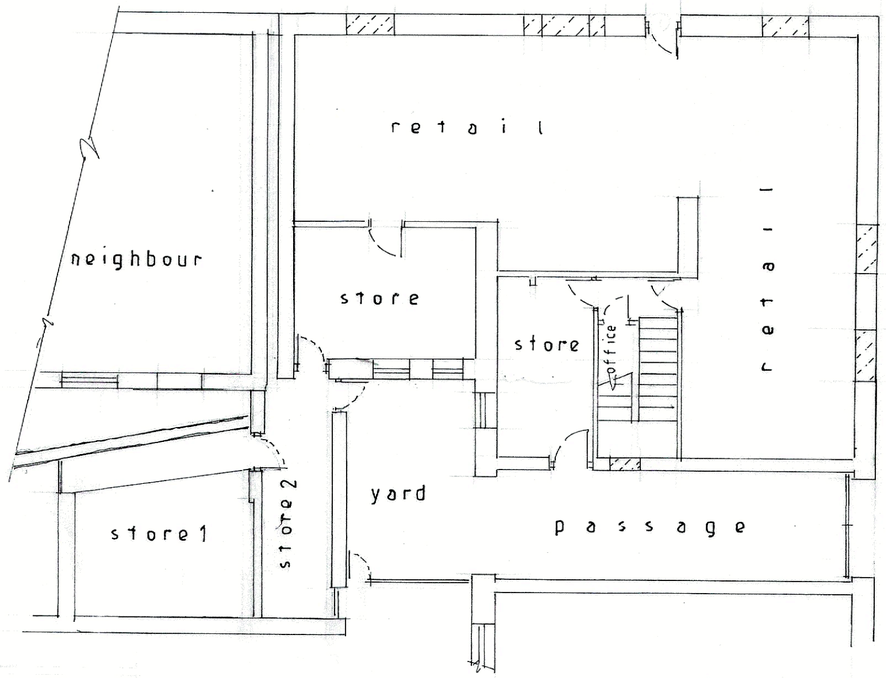

existing ground floor

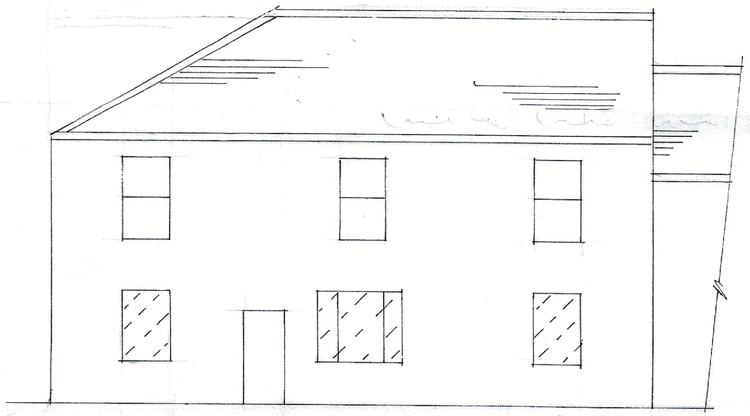

existing south elevation

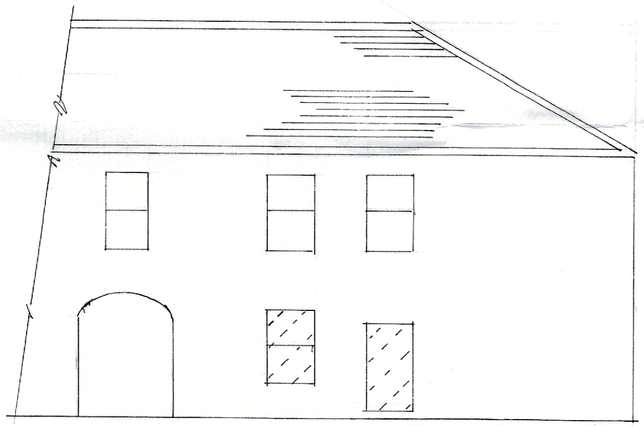

existing west elevation

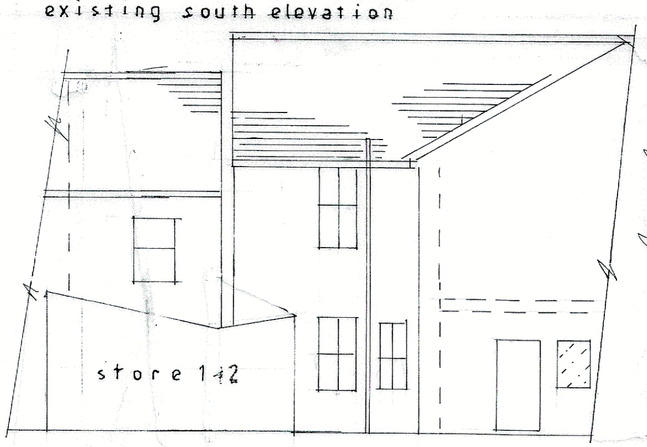

existing east elevation
(rear)

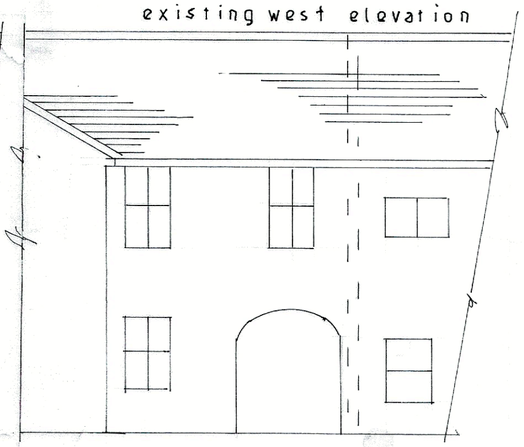

existing north elevation (rear)

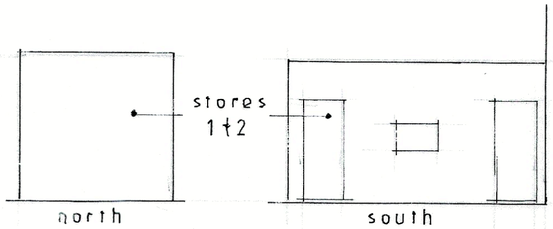

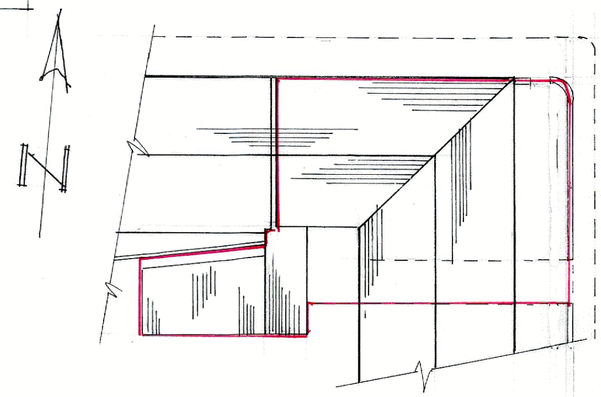

Block Plan

S J Bialecki
Building Surveyors

Drawing no 5006

Scale 1:100

Proposed
Structural Improvements
At
1+3 Bridge Road (P.O.)
Post Office
Chatburn