Appendix B Existing Site and Proposed Plans

CLITHEROE

RC Primary School

Office (two storey) - 480 sq.m @ 1: 40 = 12 spaces
9 no. 2 bed flats @ 1: 1.5 = 14 spaces
Total = 26

car spaces provided = 27

Car Park

Mearley Brook

BUILDING 1

bin store

BUILDING 2

cycle store

bin store

El Sub Sta

FOLD

PEEL STREET

BROTHERTON MEADOWS

GRAFTON STREET

21 18 19 14 15 11 12 10 9 1 2 3 4 5 27 29 47 49 22 12 63 29 65 73 83 7 8 9 10 11 12 14 15 16

Ordnance Survey ®

Ukmapcentre.com

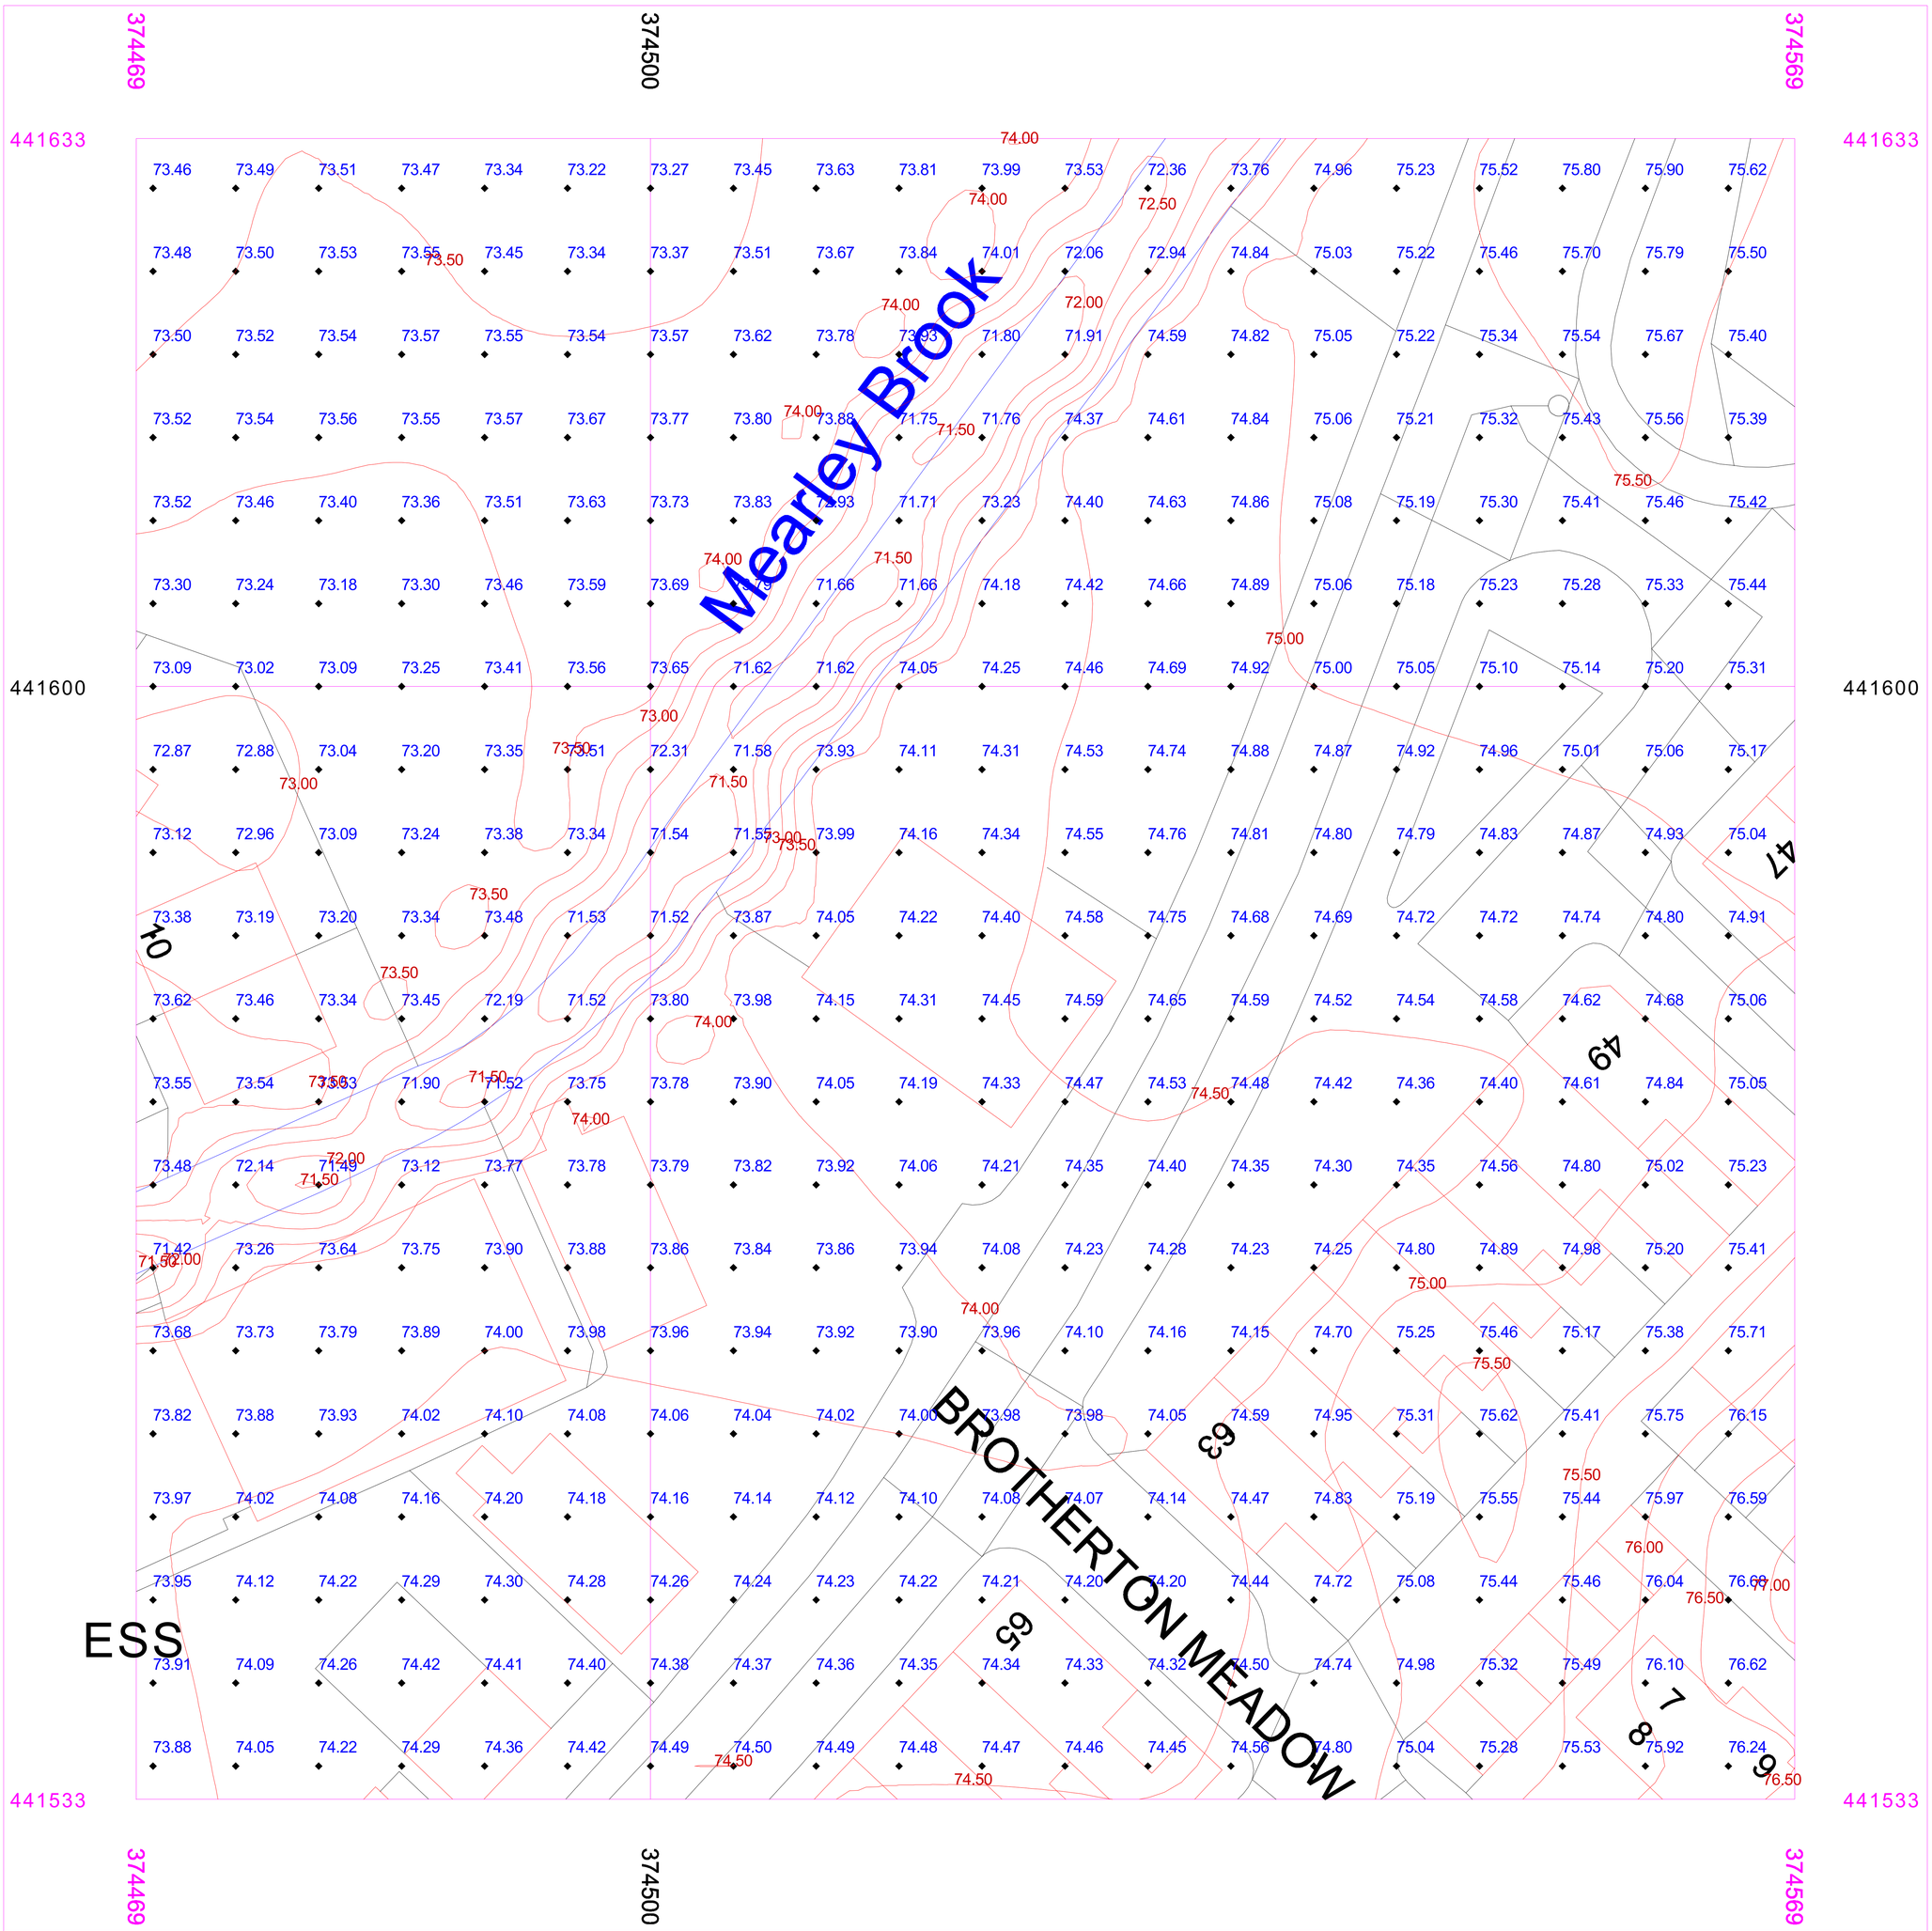

Serial number: 236335

©Crown copyright and database right 2022
Ordnance Survey licence 100048957
Reproduction in whole or in part is prohibited
without the prior permission of Ordnance Survey

-10 0 10 20 30 40 50

metres