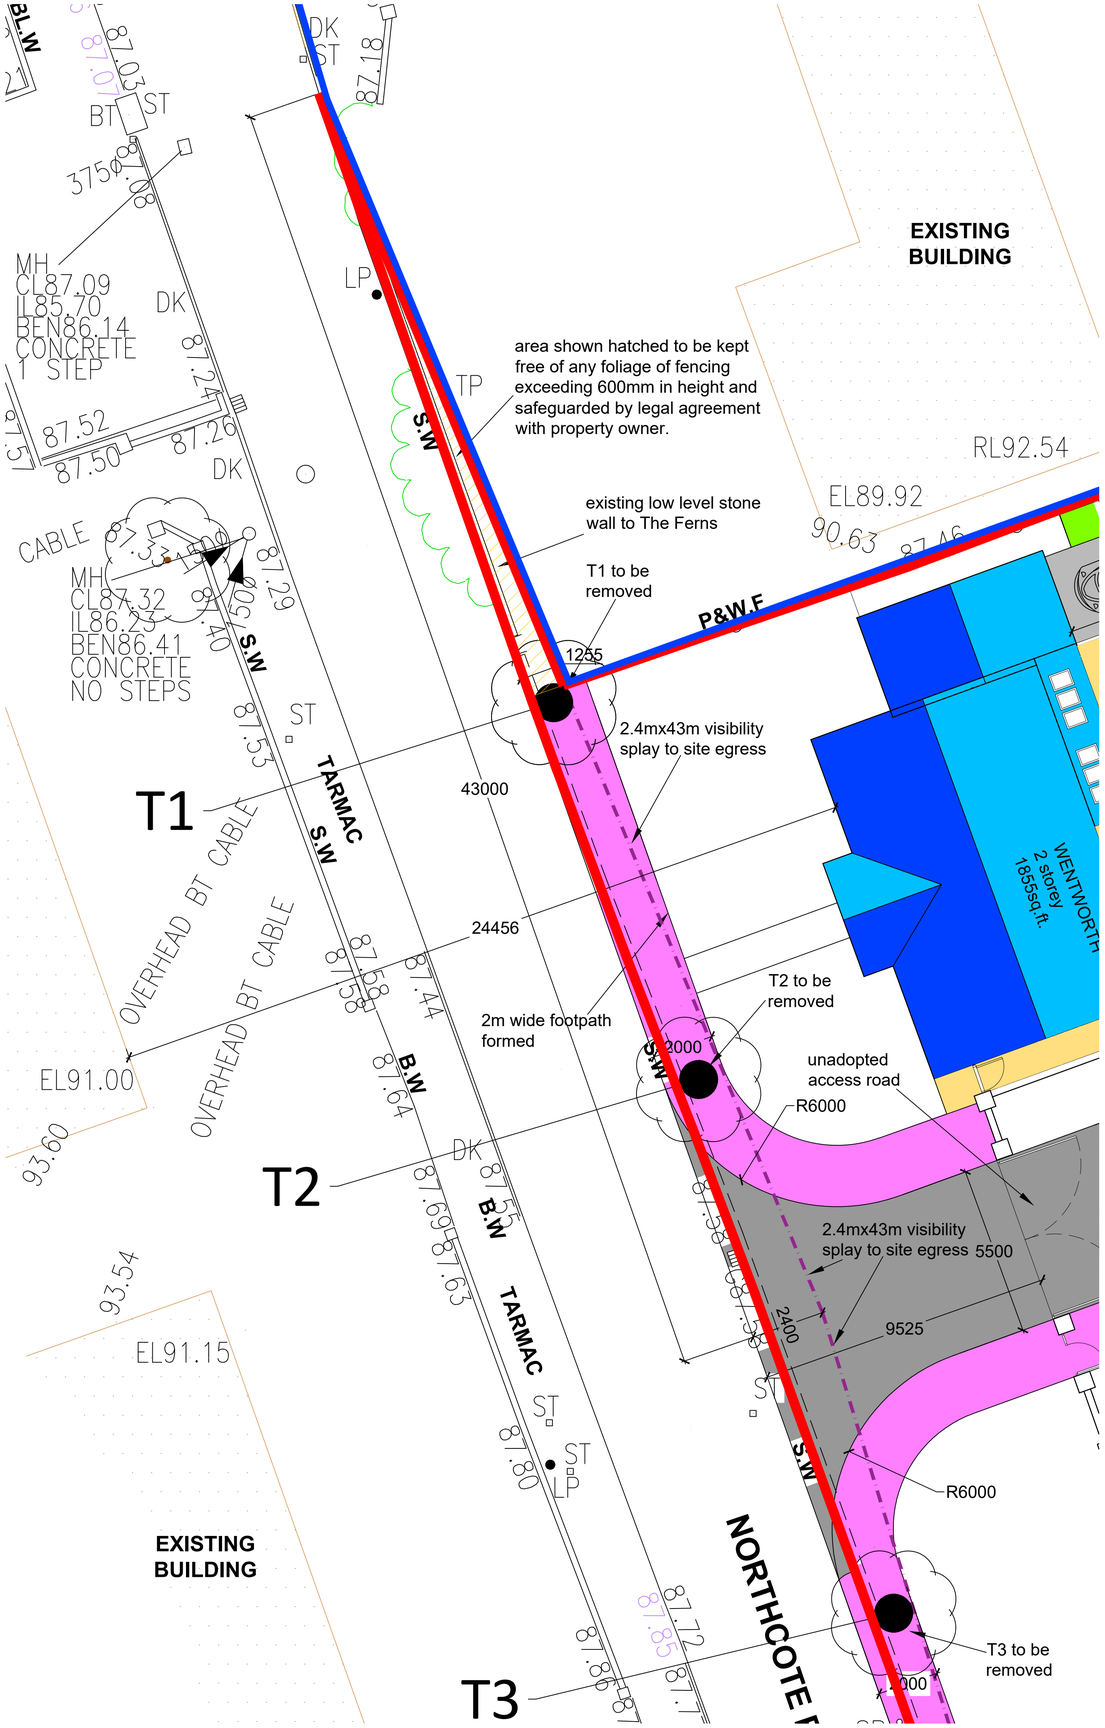

VISIBILITY SPLAY 1:100

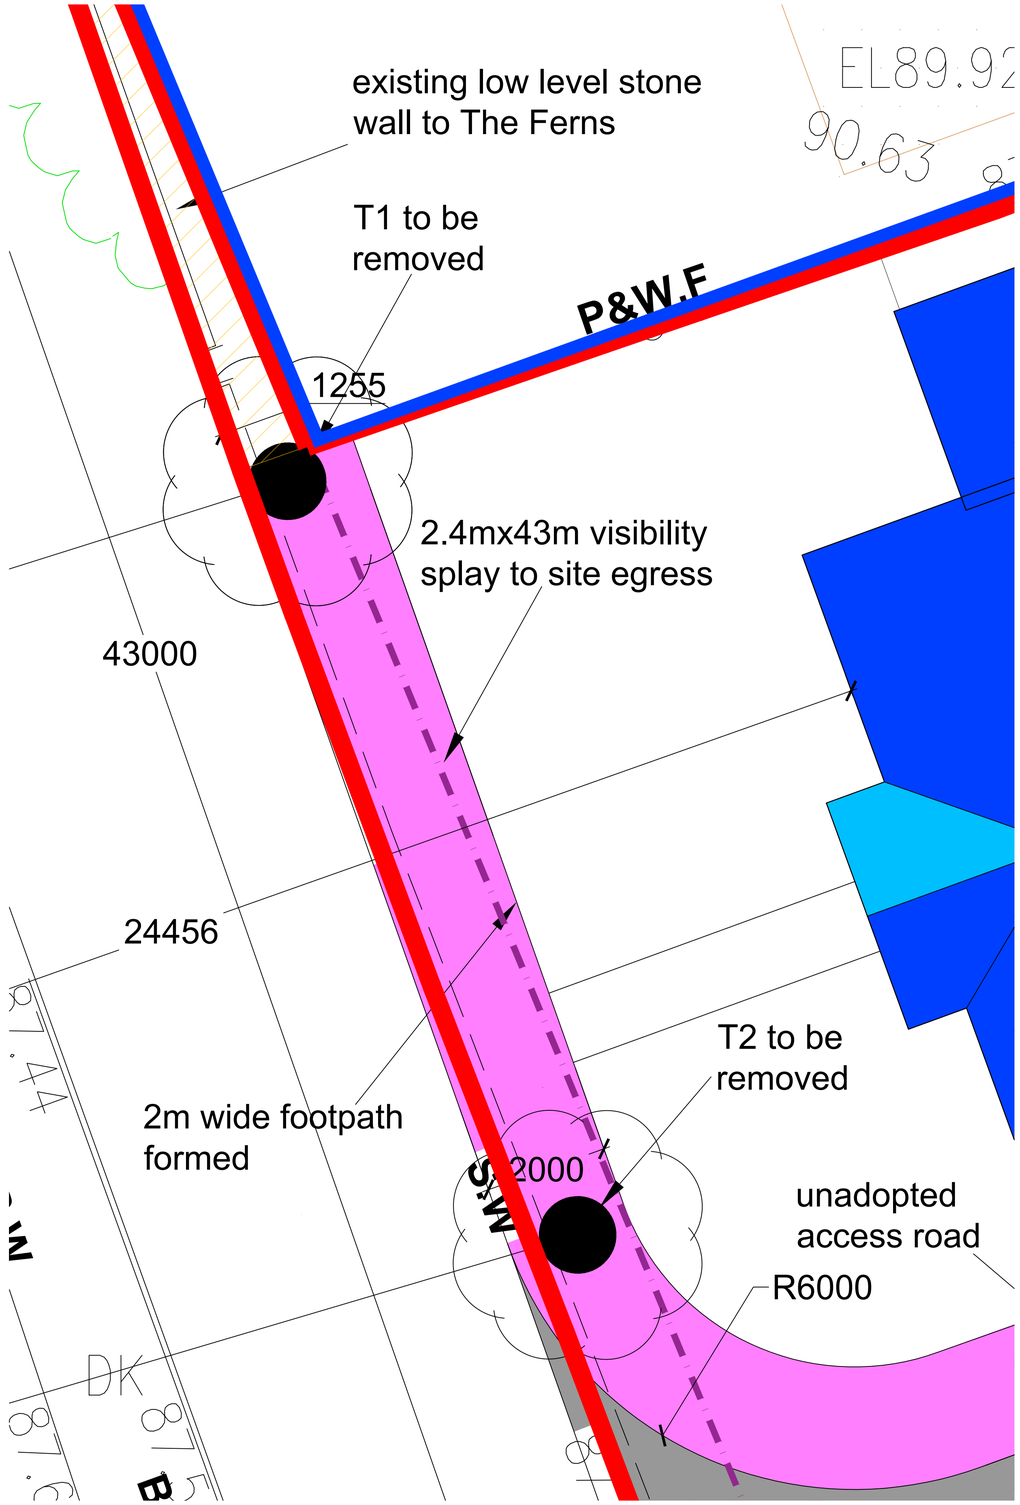

VISIBILITY SPLAY
1:50

RevNo	Revision note	Date	Signature	Checked
A	1, Road widened to 5.5m			
B	1, 2.4x43m site visibility splay added in to red line boundary	29.07.22	JH	

CHARTERED ARCHITECTS LTD

PROJECT: PROPOSED RESIDENTIAL DEVELOPMENT LAND ADJ THE FERNS, NORTHCOTE ROAD, LANGHO, BB6 8BG

CLIENT: OAKTREE DEVELOPMENTS

Drawing Title: VISIBILITY SPLAY

Drawing No: 2203-PL-07

Date: July 2022

Scale: 1:100 @ A1

Revision: B

Issue:

Renaissance Studio, No 1 Derby St, Leigh, Lancashire WN7 4PF
Telephone: 01942 676360 , Fax: 01942 682084
Email: info@pabarchitects.co.uk , www.pabarchitects.co.uk