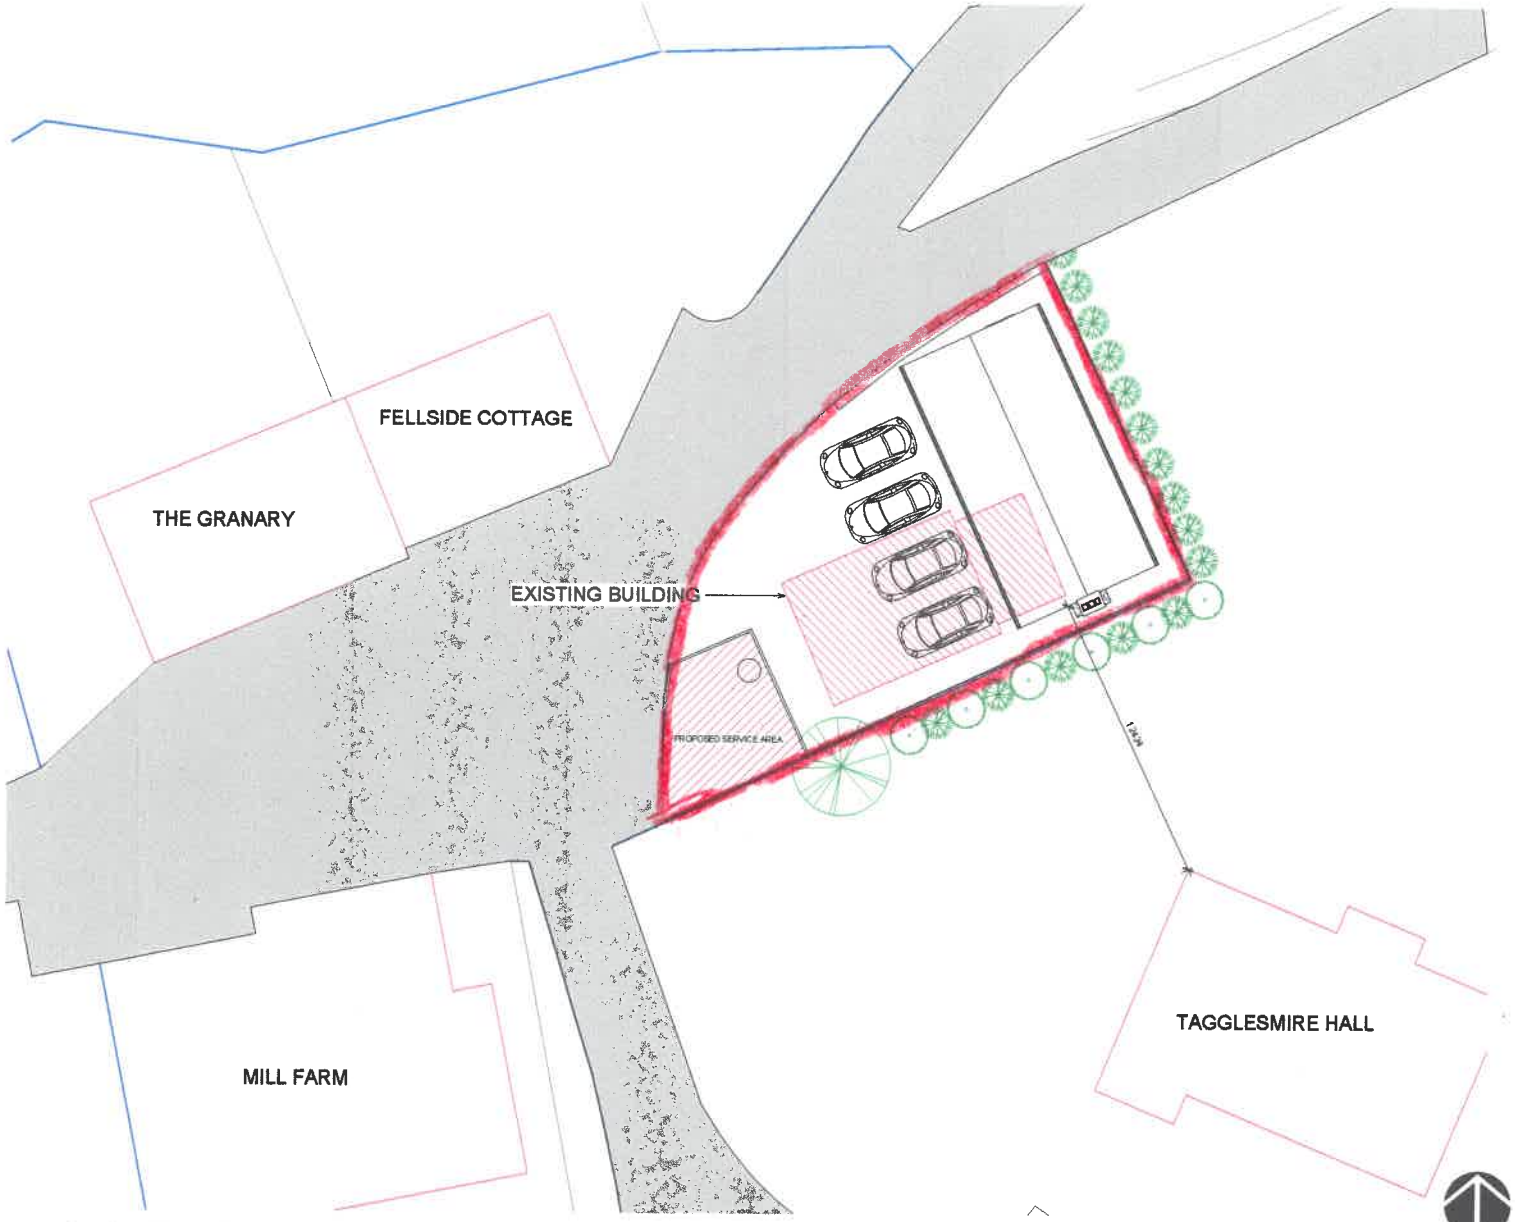

1 PROPOSED SITE PLAN
1 : 100

©CROWN COPYRIGHT AND DATABASE RIGHTS 2018 OS 100019980

Peter Hitchen
Architects

Marathon House
The Sidings Business Park
Whalley, BB7 9SE

01254 823 855

www.peterhitchenarchitects.co.uk

No.	Description	Date

CLIENT:
MR & MRS COWKING

PROJECT:
PROPOSED HOLIDAY ACCOMMODATION AT MILL FARM, WADDINGTON

SHEET:
PROPOSED SITE PLAN

Project number	PHA/328
Date	22/03/2019
Drawn by	RH
Checked by	PH

A200

Scale	1 : 100
Sheet size	A1