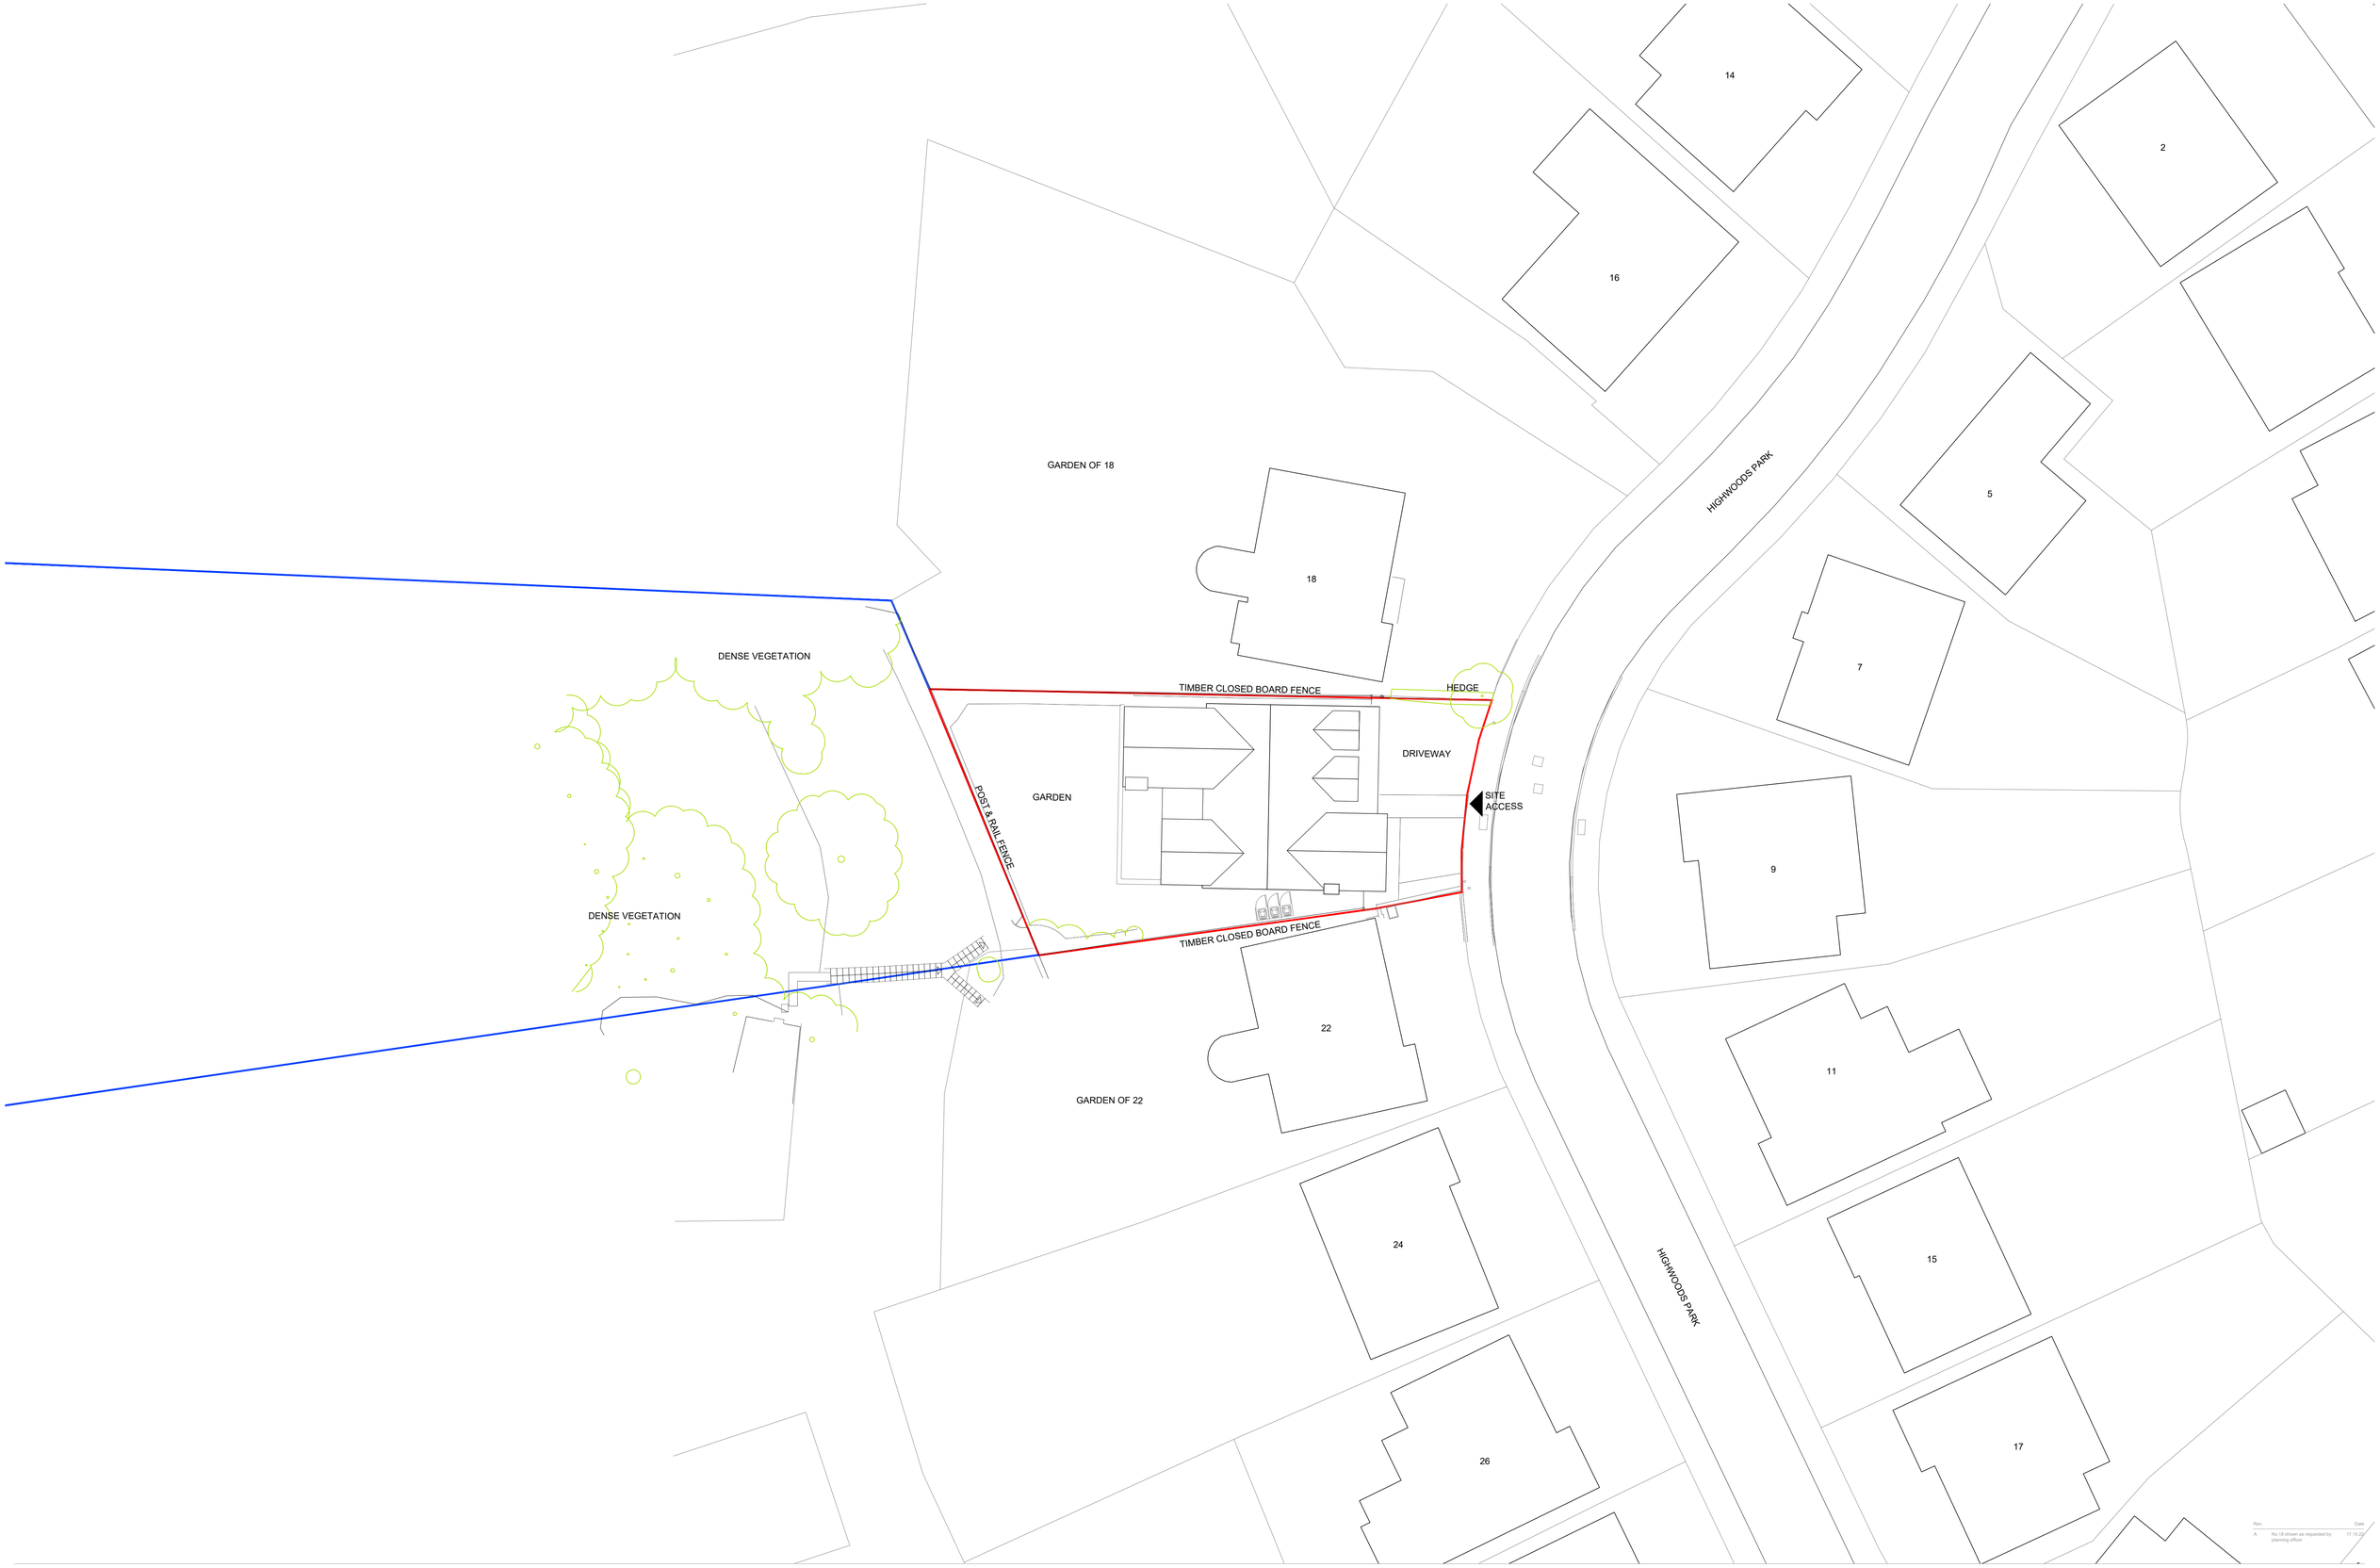

Notes

This drawing, together with the design it illustrated, is copyright, and may not be reproduced in any form, without the written consent of Zara Moon Architects.

Do not scale off this drawing except for determination of basic layout - only figured dimensions to be used. All dimensions to be checked on site

N

Key

Application Boundary

Land also owned by applicant

Existing Trees

Rev.		Date
A	No.18 shown as requested by planning officer	17.10.22

ZARA MOON ARCHITECTS

RIBA | Chartered Practice

Project Name	20 Highwoods Park
Project No.	141.22
Stage	Planning Submission
Proposed Site Plan	P01.01
Scale	1:200 @ A1
Date	May 2022
Rev.	A
Drawn	RH