


EXISTING SITE SECTION A-A
Scale 1:100

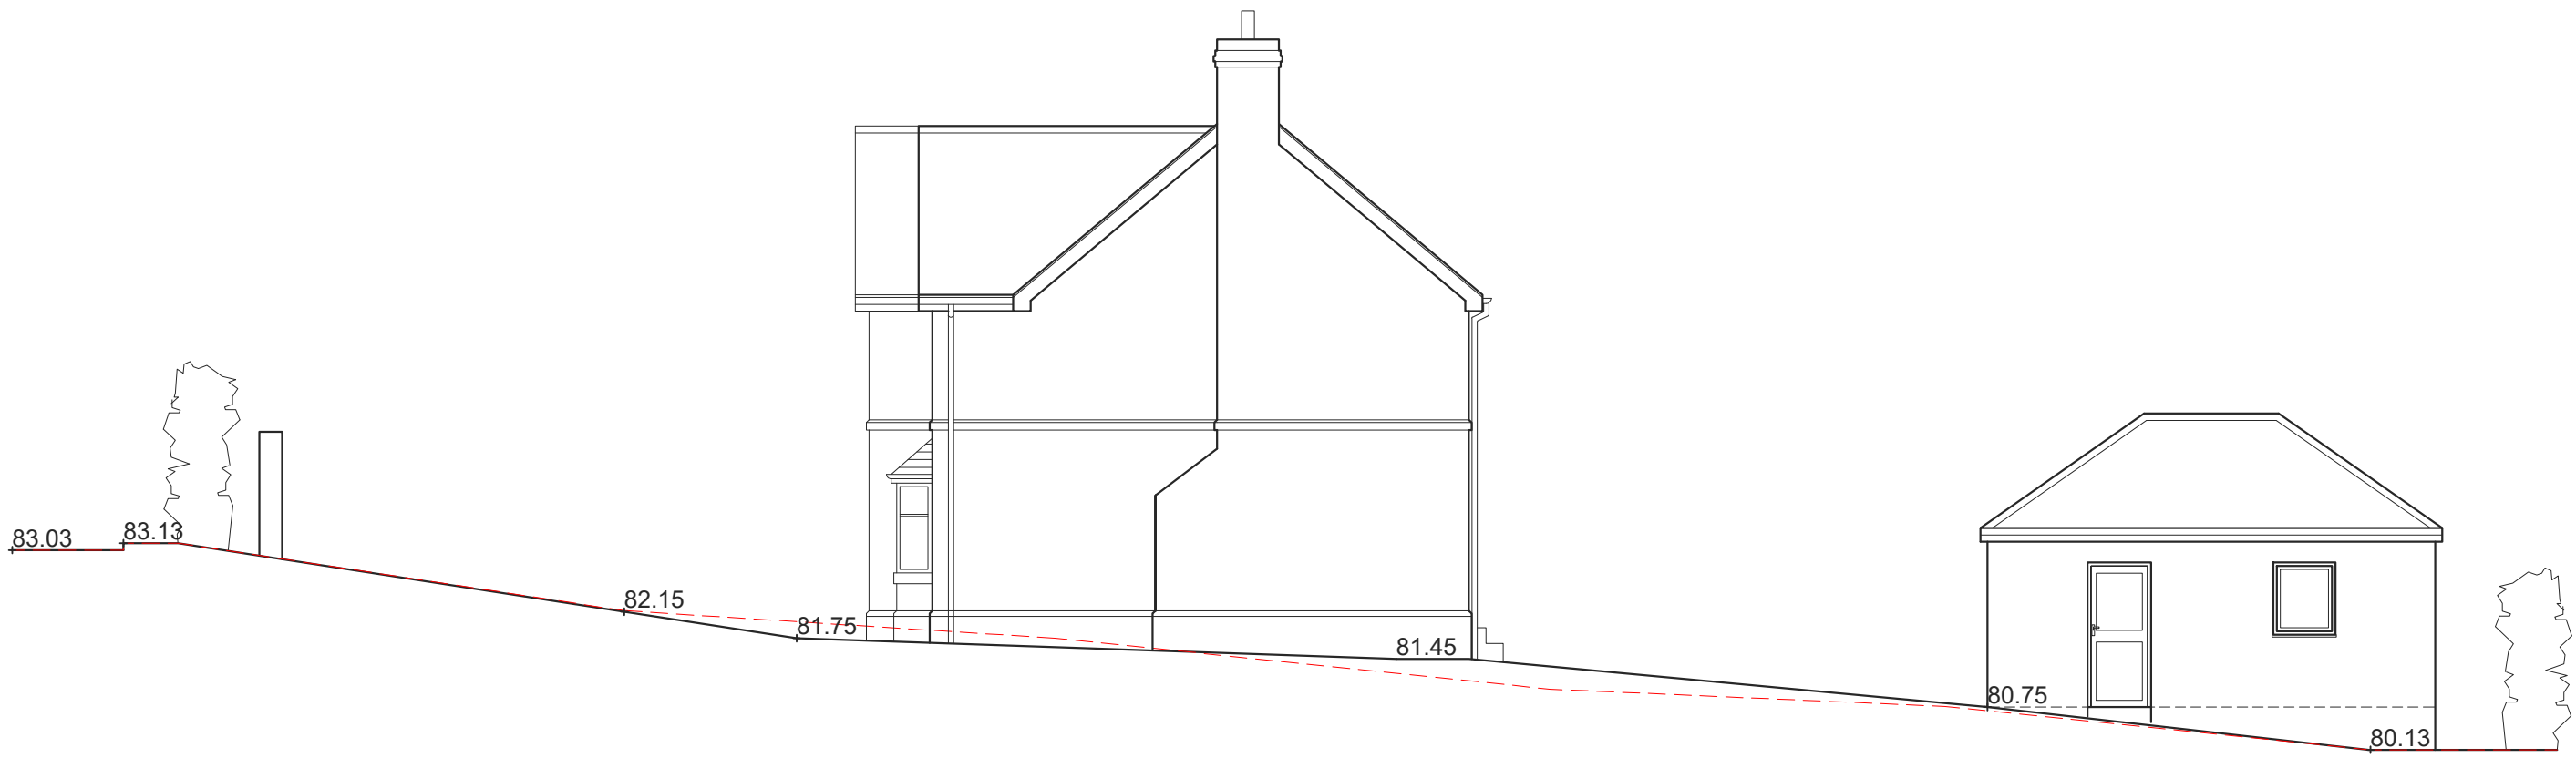

PROPOSED SITE SECTION A-A
Scale 1:100

B	PRG	Revised following client consultation	05.08.2022
A	PRG	Revised following planning officer consultation	08.02.2022
no.	by	revision	date