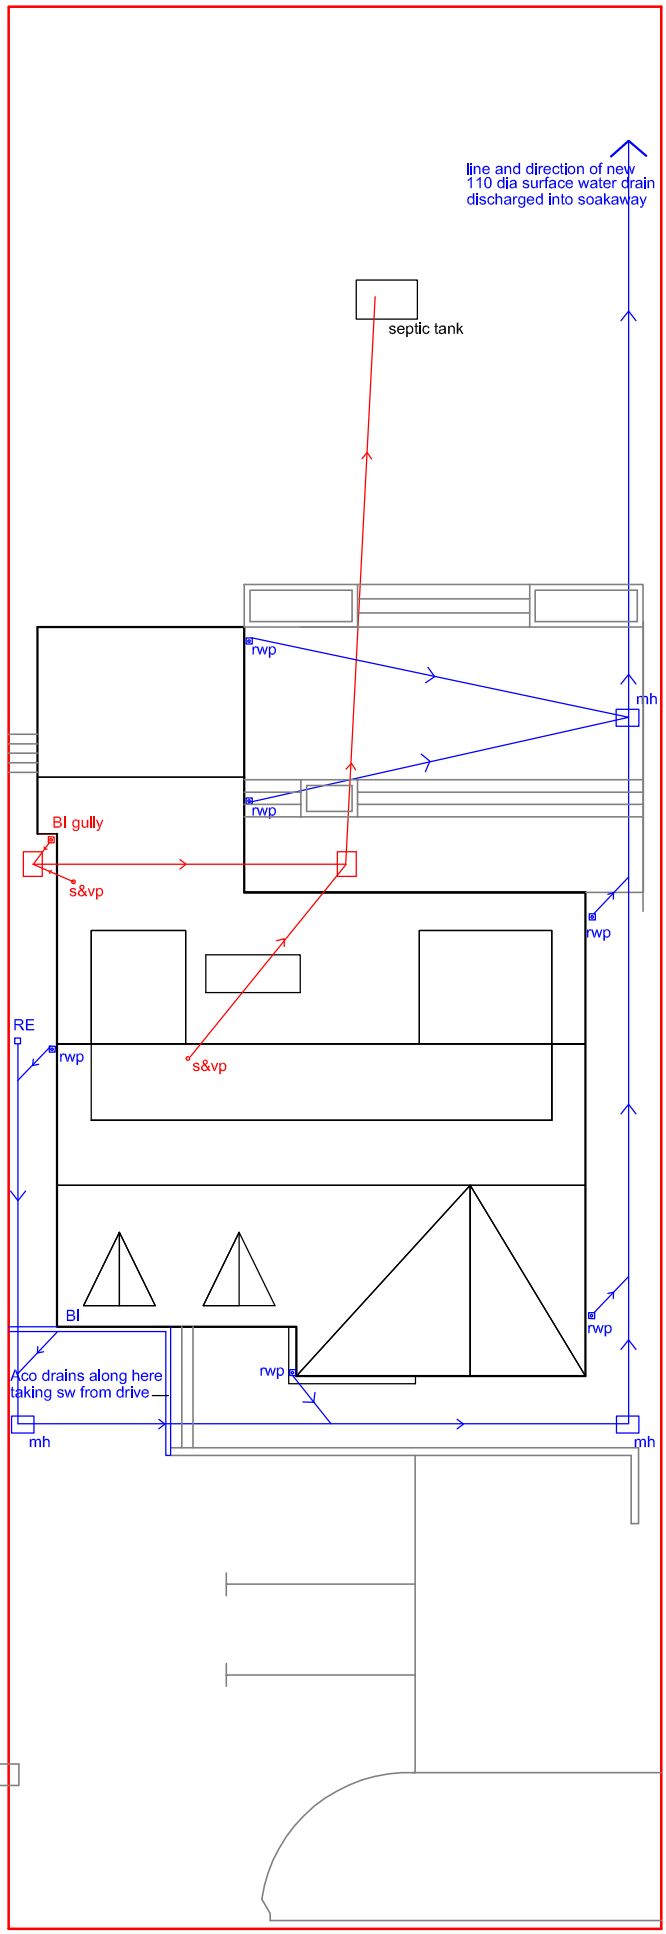

Key	Description
→	110 dia foul water drain laid at 1: 80 fall
mh □	foul water inspection chamber
s&vp	100 dia soil and vent pipe
Bl gully ▪	sink waste to Bl gully

Note: all drains under new extensions to be bridged and encased in 150mm concrete

→	110 dia surface water drain laid at 1: 80 fall
mh □	surface water inspection chamber
rwp ▪	65 dia rainwater pipe and gully
RE ▫	rodding eye
Bl ▫	back inlet gully

N

proposed drainage layout 1:200

Proposed extensions and alterations to existing bungalow
at Bridleway, Whins Lane, Simonstone, BB12 7QT.
For Mr R Watt

drawing no	008
scale	1:200 at A4
date	August 2022
drawn	DC