NOTES:
1:This drawing is for Planning Application purposes only

ELEVATION SOUTH EAST

scale 1:100

0 1 2 3 4 5m

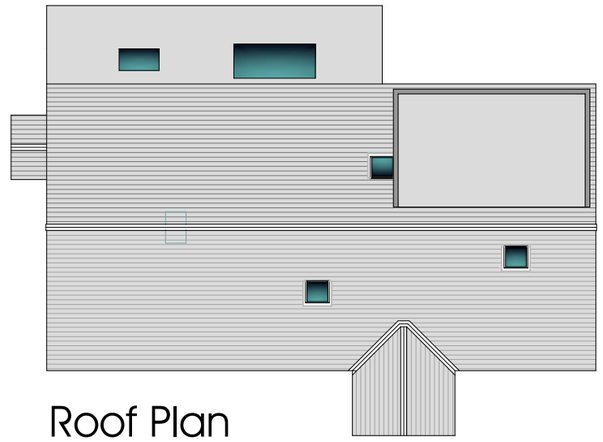

Roof Plan

scale 1:200

0 1 5 10m

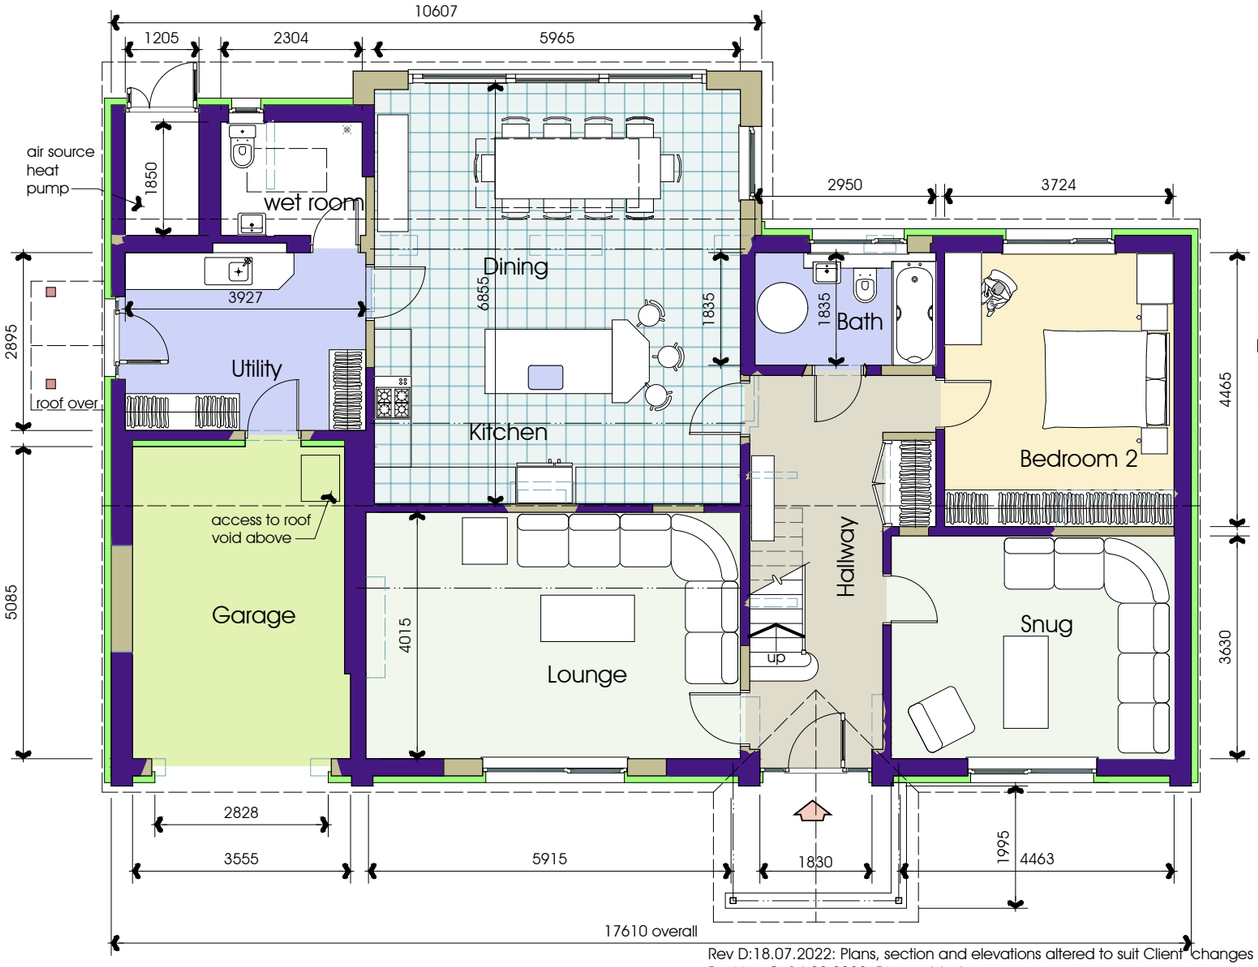

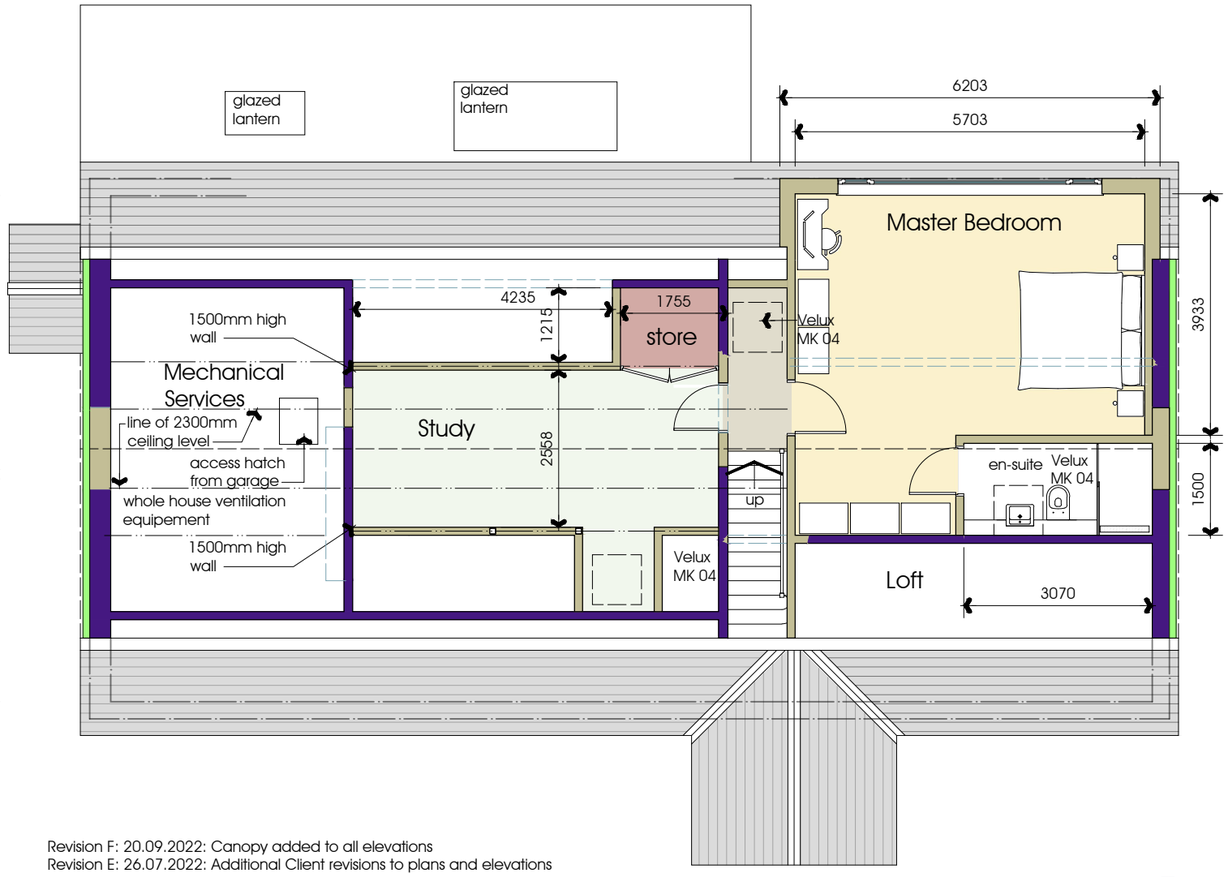

Revision F: 20.09.2022: Canopy added to all elevations
Revision E: 26.07.2022: Additional Client revisions to plans and elevations

Rev D:18.07.2022: Plans, section and elevations altered to suit Client changes
Revision C: 14.02.2022: Dims added
Revision B: 02.01.2022: additional Velux roof windows; modifications to Master Bed. Bed 3 and Bathroom; chimney breast and stack removed; en-suite window reduced; Garage door increased in width
Revision A: Additional bedroom in roof space

PGB Architectural Services LTD Lily Cottage, 12 Glen Avenue, Knowle Green, Preston PR3 2ZQ
07866 366 565 01254 820092 info@pgb-arch.com pgb-arch.com

Proposed Alterations

45 Lower Lane, Longridge, PR3 3SL

J and J Morgan

47 Lower Lane, Longridge, PR3 3SL

Proposed Information

Ground & First Floor Plans
South, East & West Elevations

DATE 19.12..2021

JOB NO. 3307
DRAWING NO. 003
REVISION F
SCALE 1:100 @ A3

PGB ARCHITECTURAL SERVICES LTD