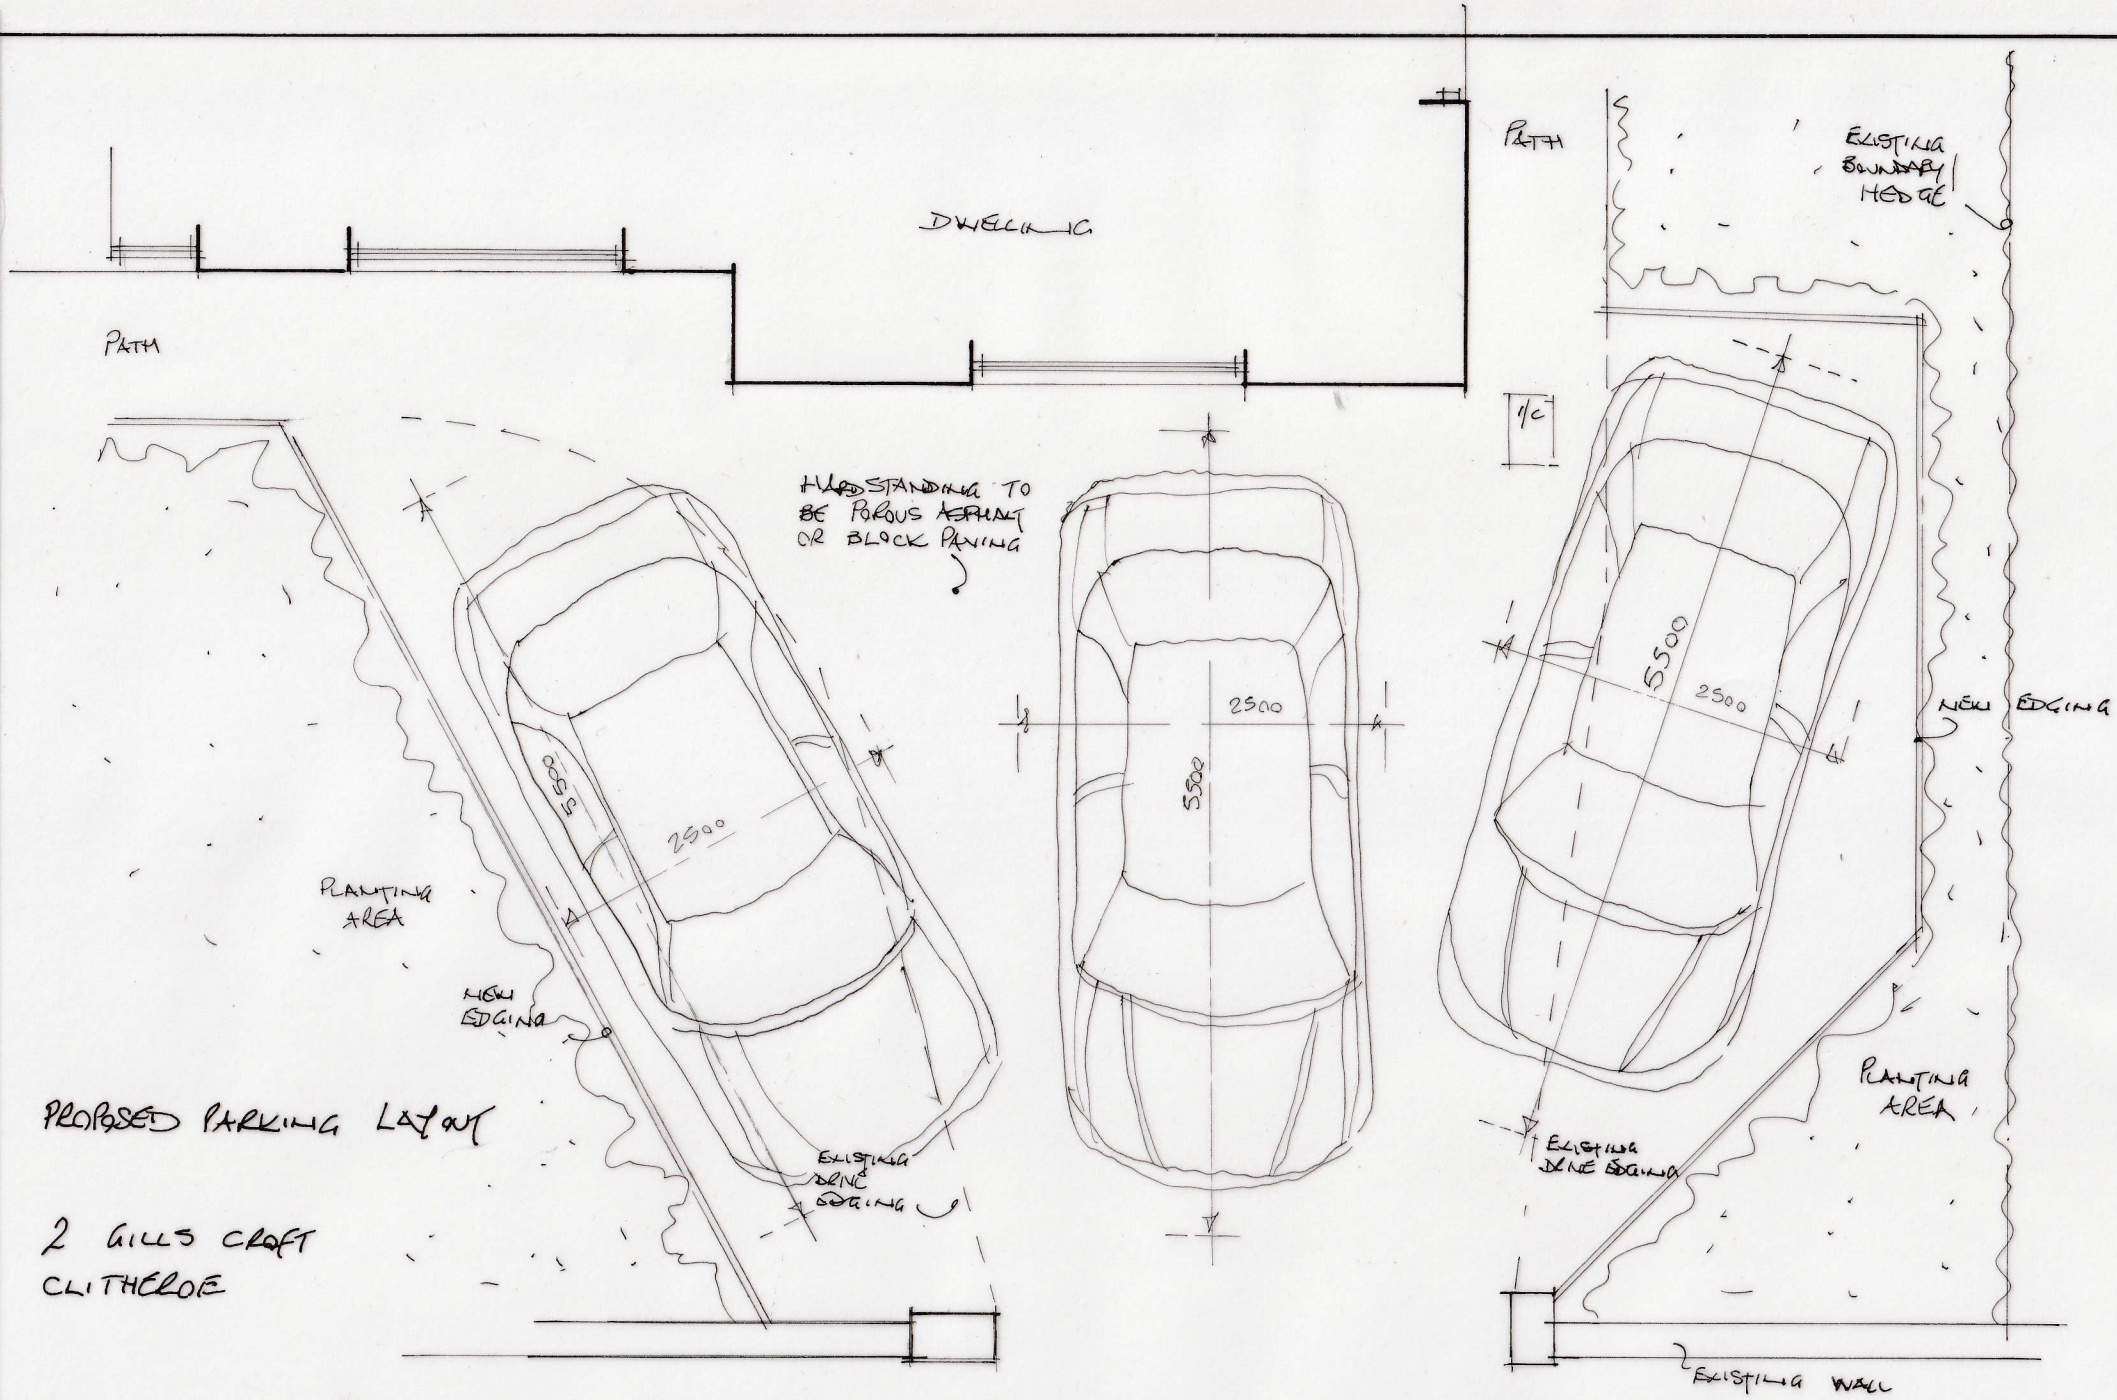

PROPOSED PARKING LAYOUT

2 GILLS CROFT
CLITHEROE

SCALE 1:50