3/2022/0863

Location Plan 1:1250 @ A4.
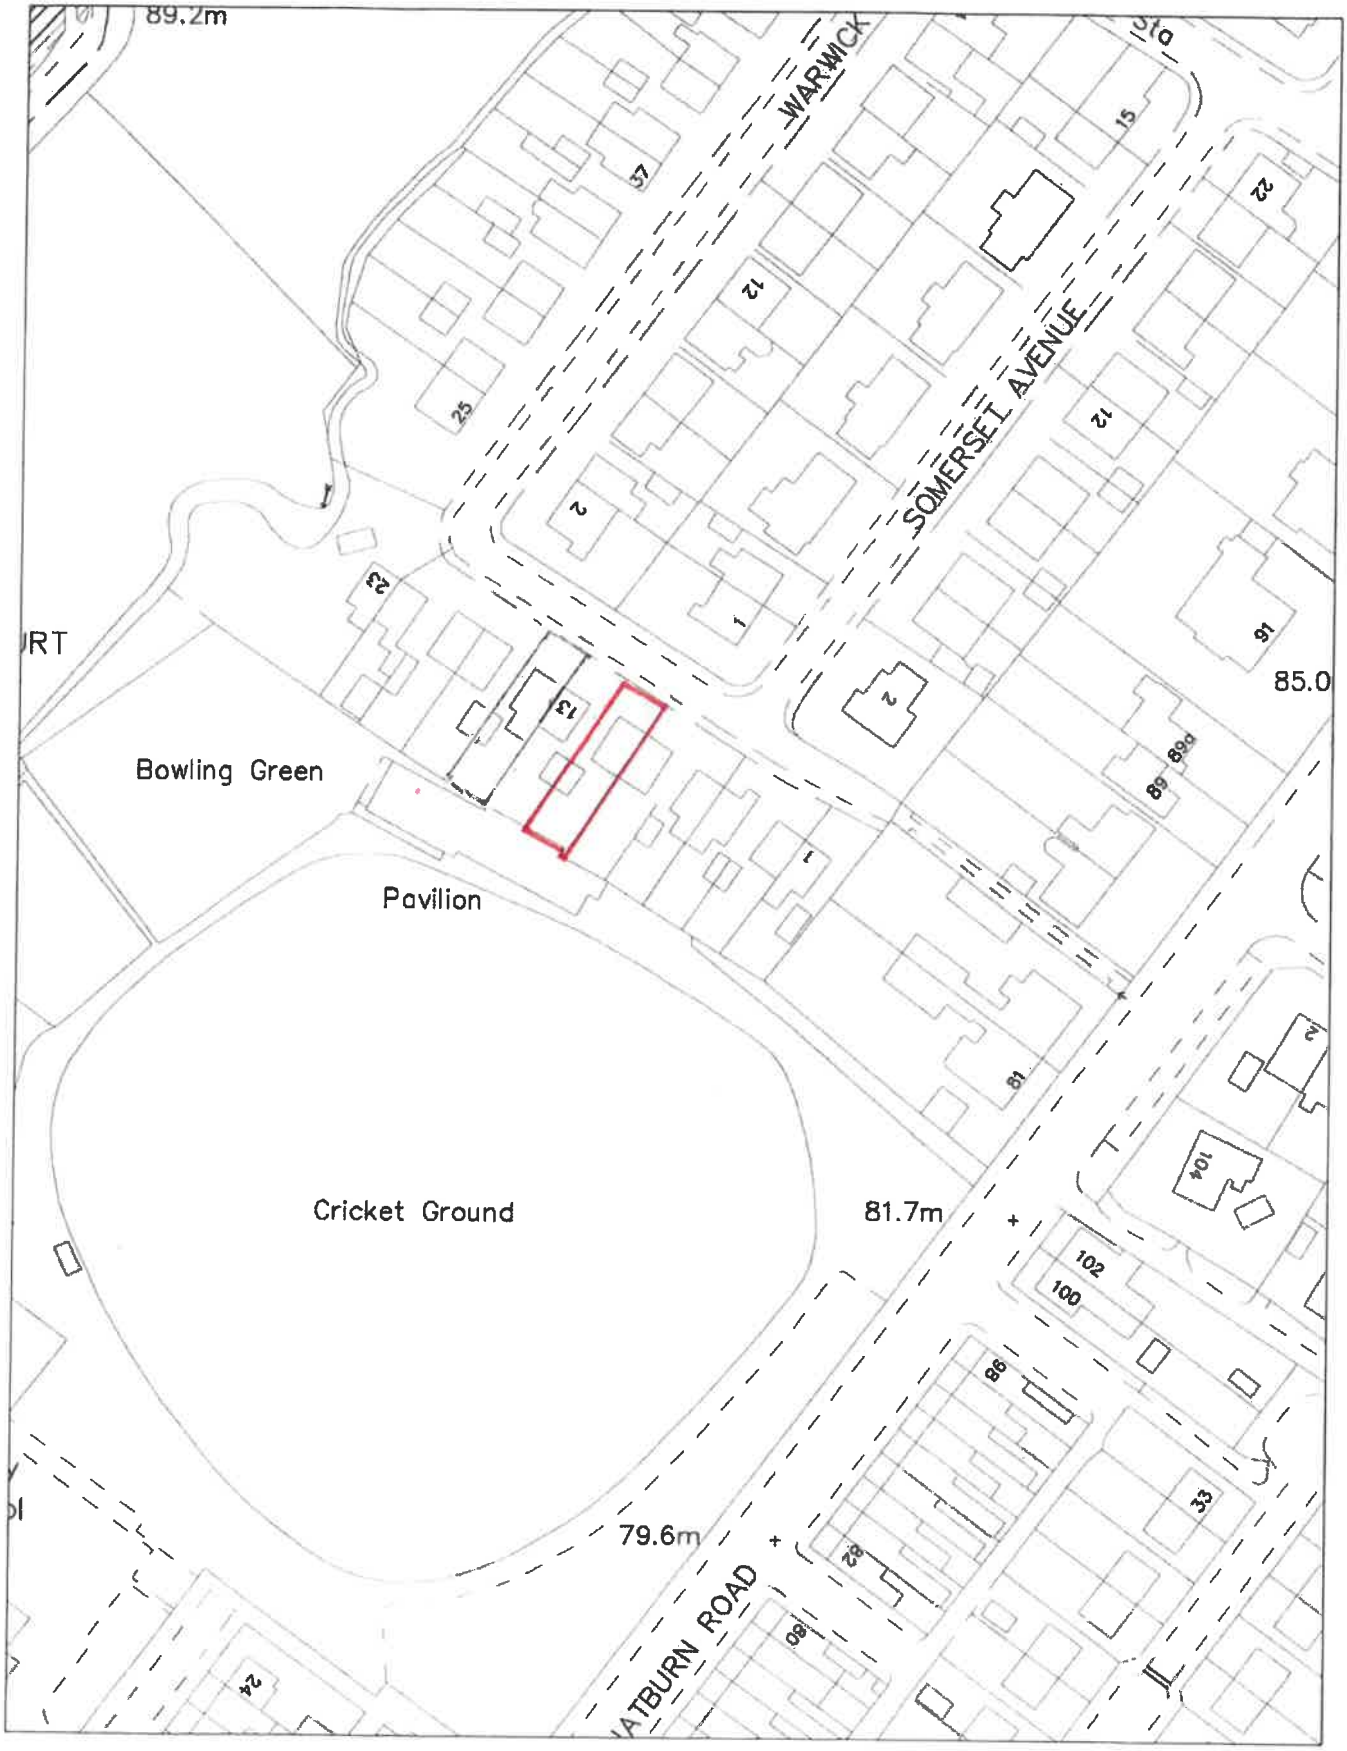
11 Warwick Drive, Clitheroe.