THE MANOR HOUSE, CLITHEROE

RevNo	Revision note	Date	Signature	Checked

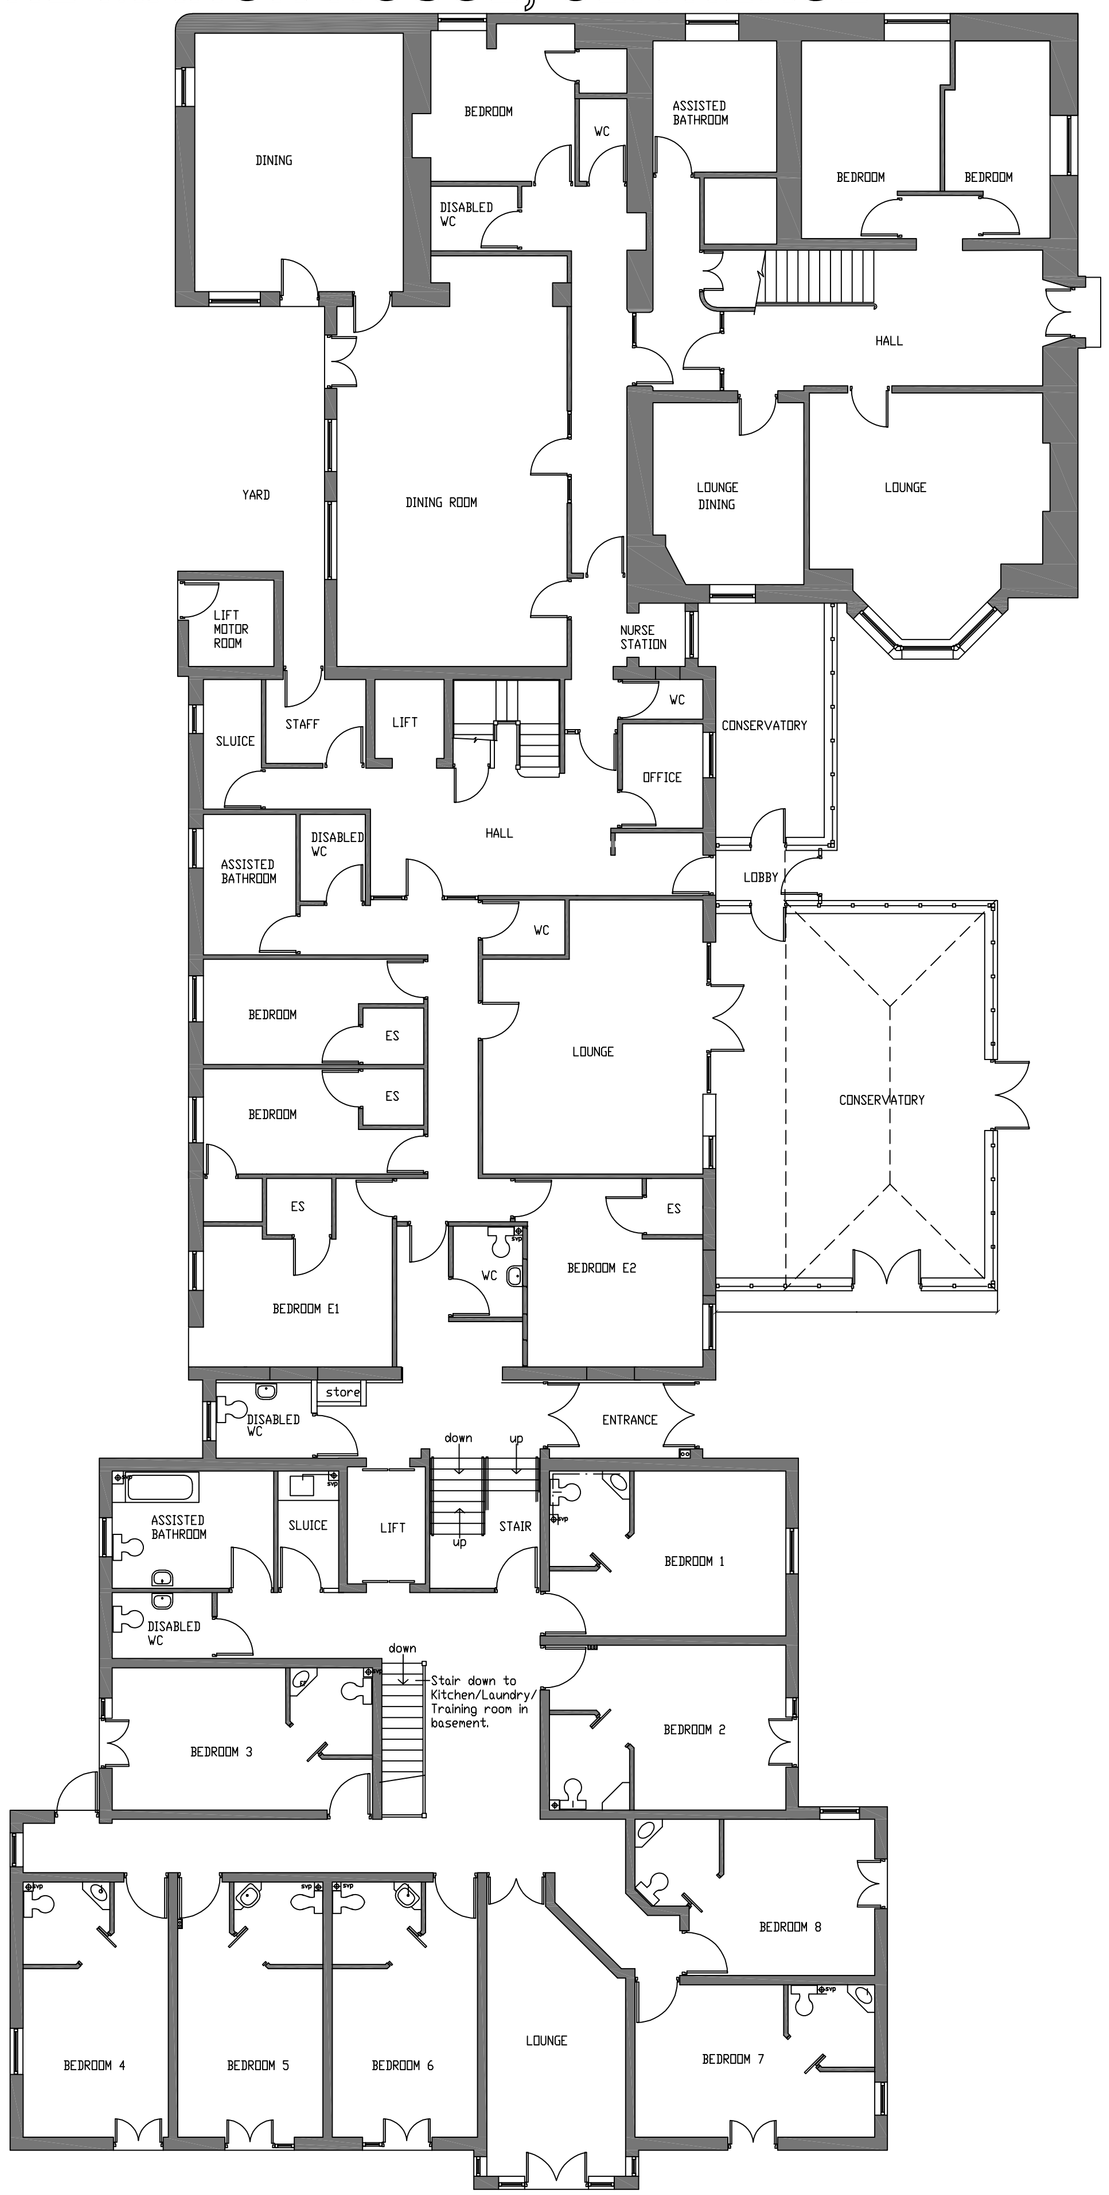

GROUND FLOOR PLAN.

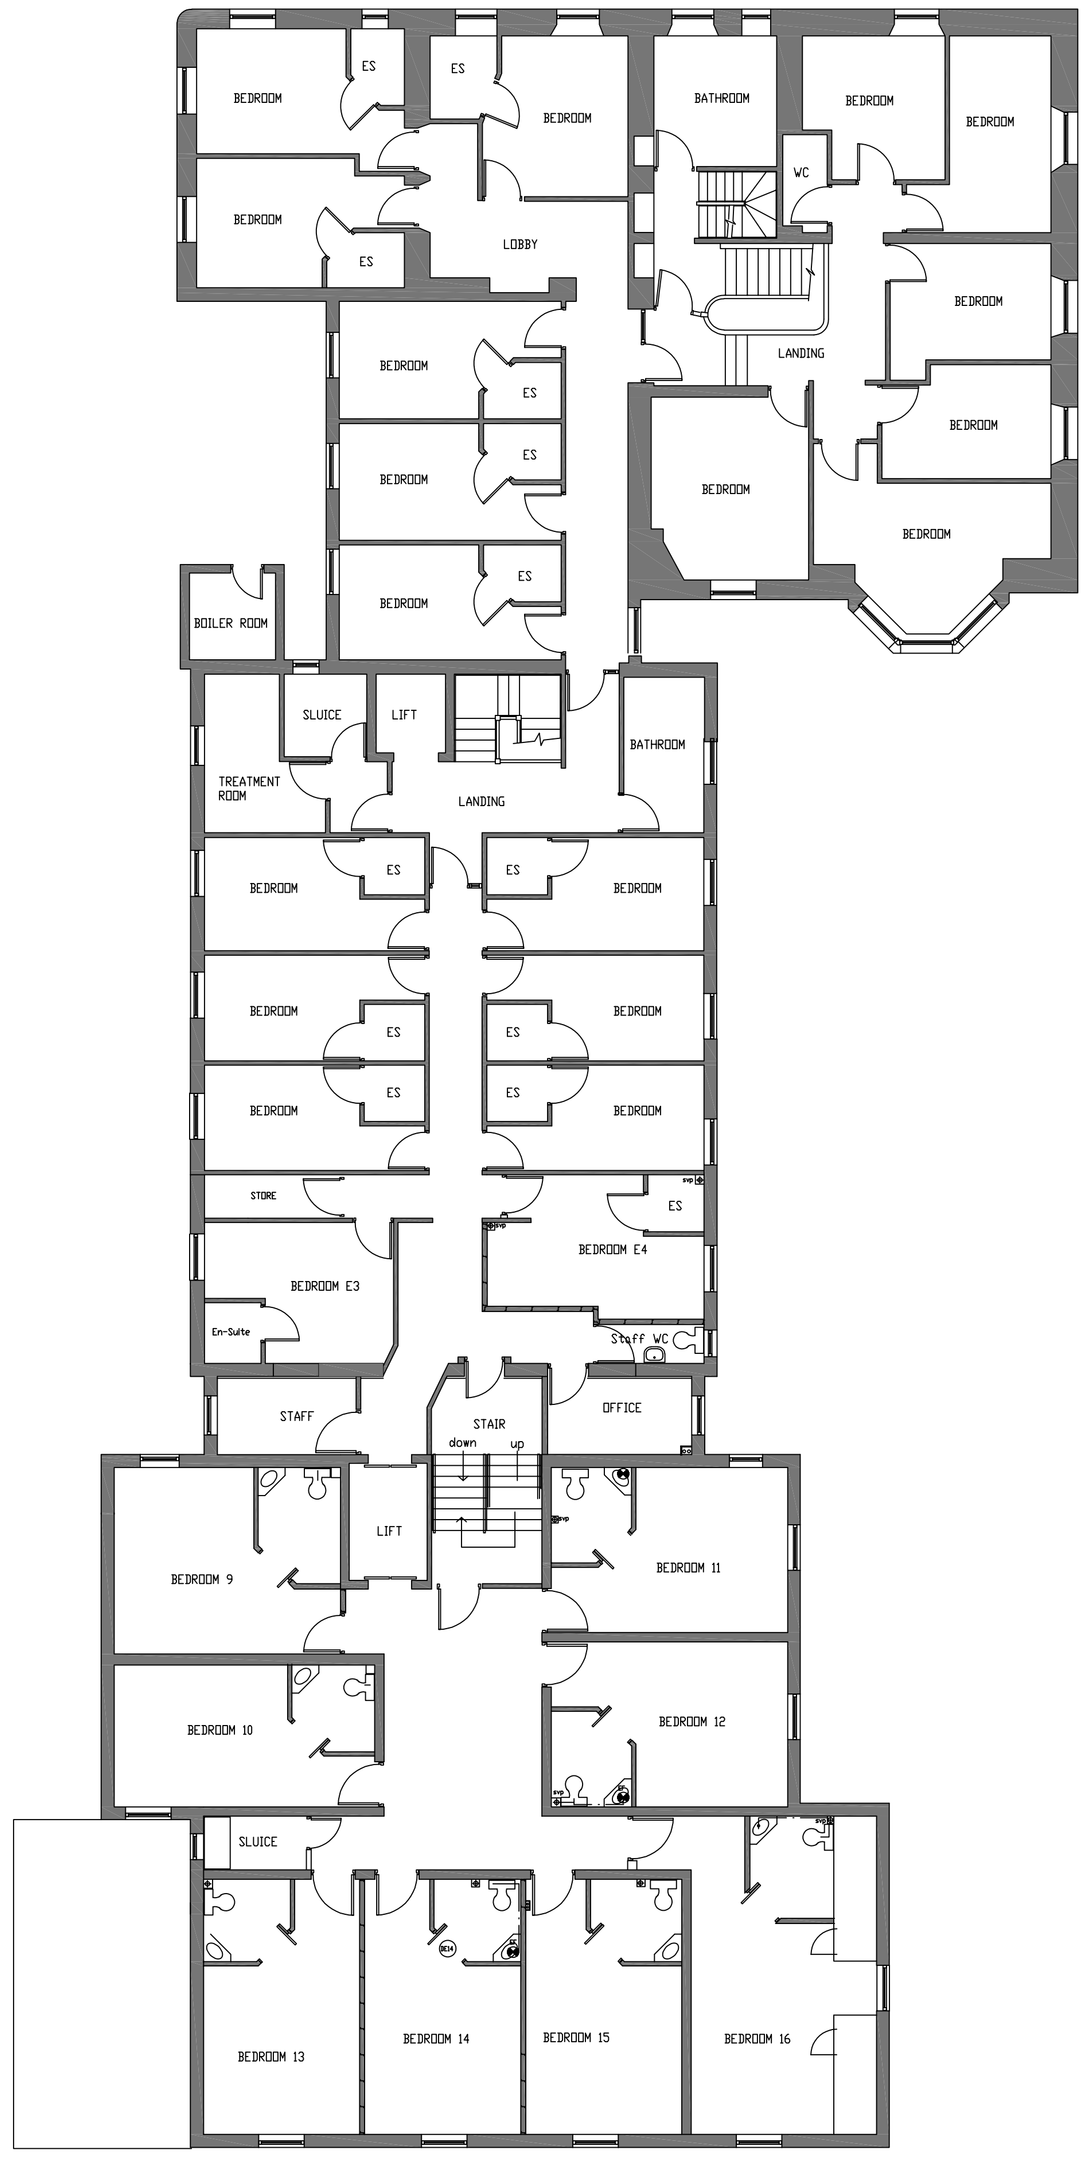

FIRST FLOOR PLAN

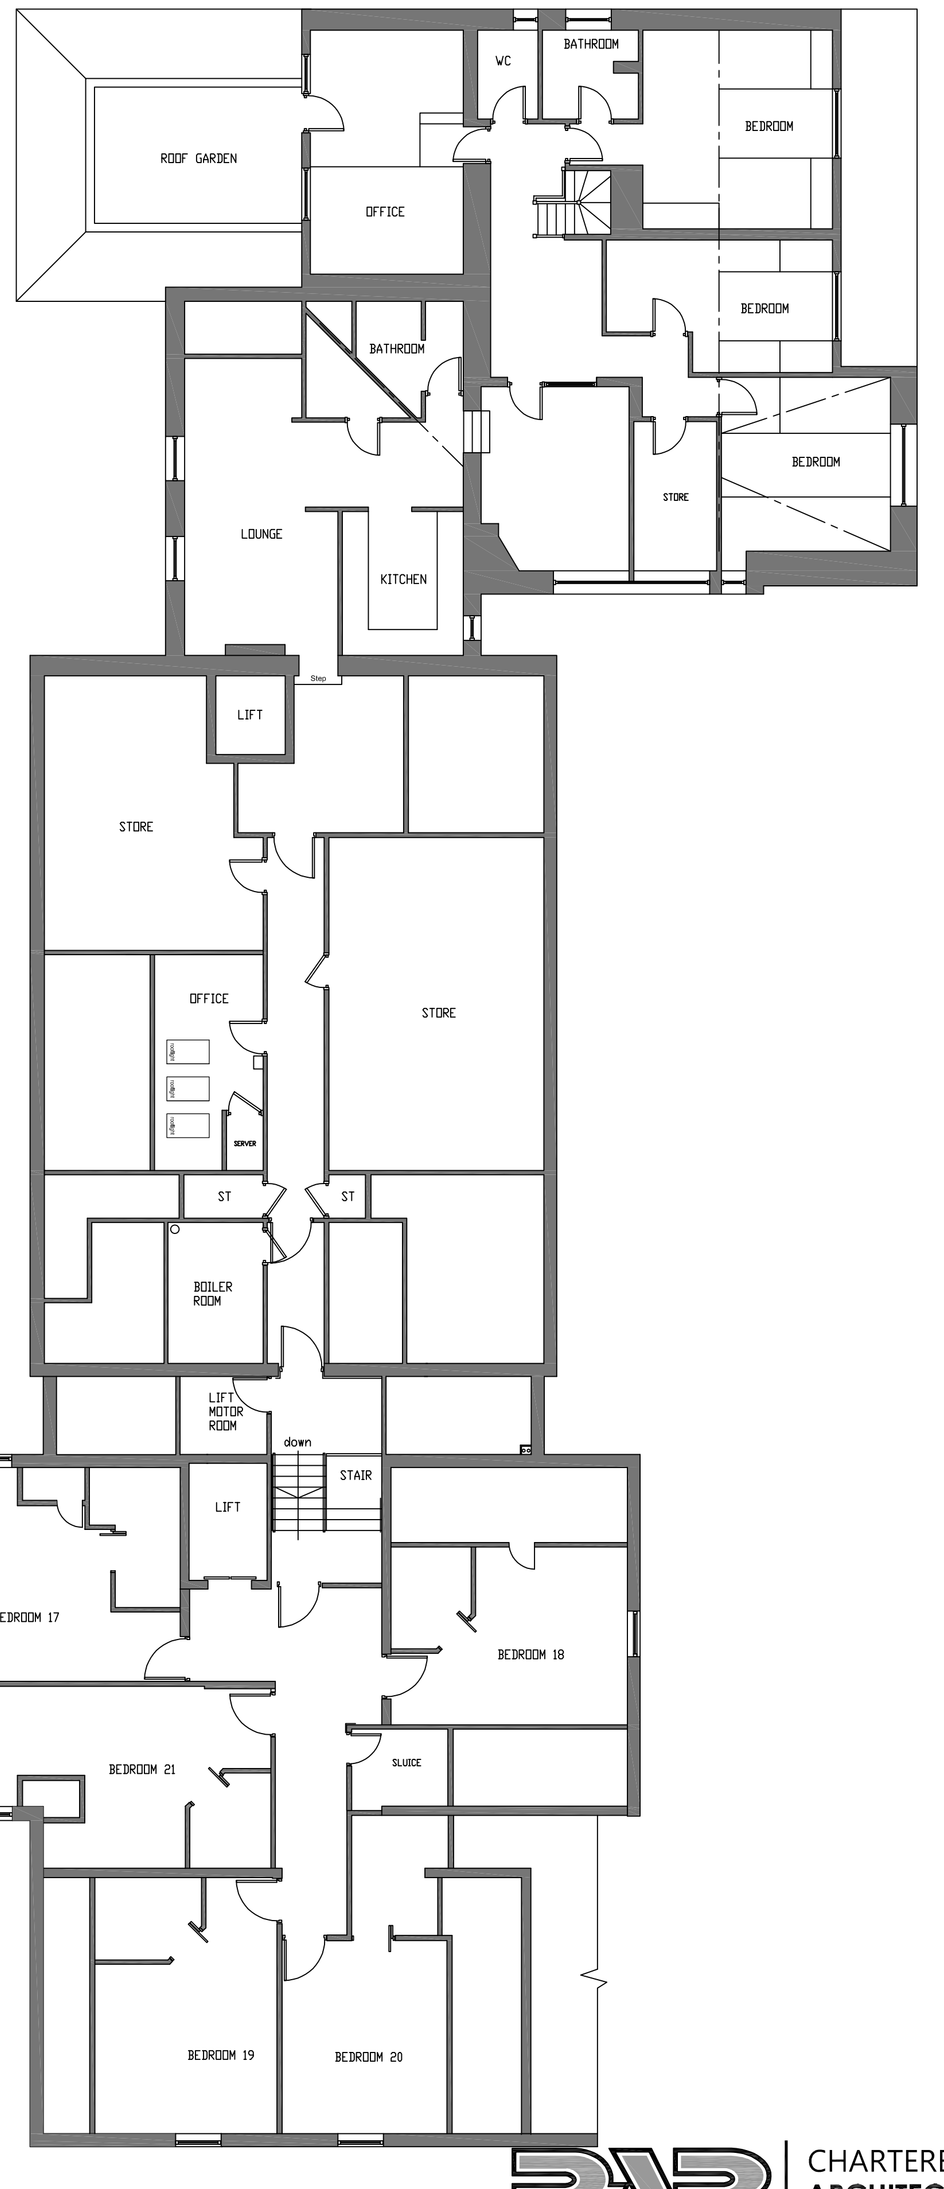

SECOND FLOOR PLAN

Wall Key

Existing Solid Wall

0m 5m 10m

1:100 scale bar

CHARTERED ARCHITECTS LTD

PROJECT: PROPOSED INTERNAL ALTERATIONS
THE MANOR HOUSE CARE HOME
BRIDGE ROAD
CHATBURN, CLITHEROE
BB7 4AW

CLIENT: BLUE OCEAN CARE

Drawing Title

EXISTING FULL FLOOR LAYOUTS

Drawing No.: 2224-SK-101

Date: SEP 2022

Scale: 1:100 @ A1

Revision:

Issue: PLANNING

Renaissance Studio, No 1 Derby St, Leigh, Lancashire WN7 4PF
Telephone: 01942 676360 . Fax: 01942 682084
Email: info@pabarchitects.co.uk , www.pabarchitects.co.uk