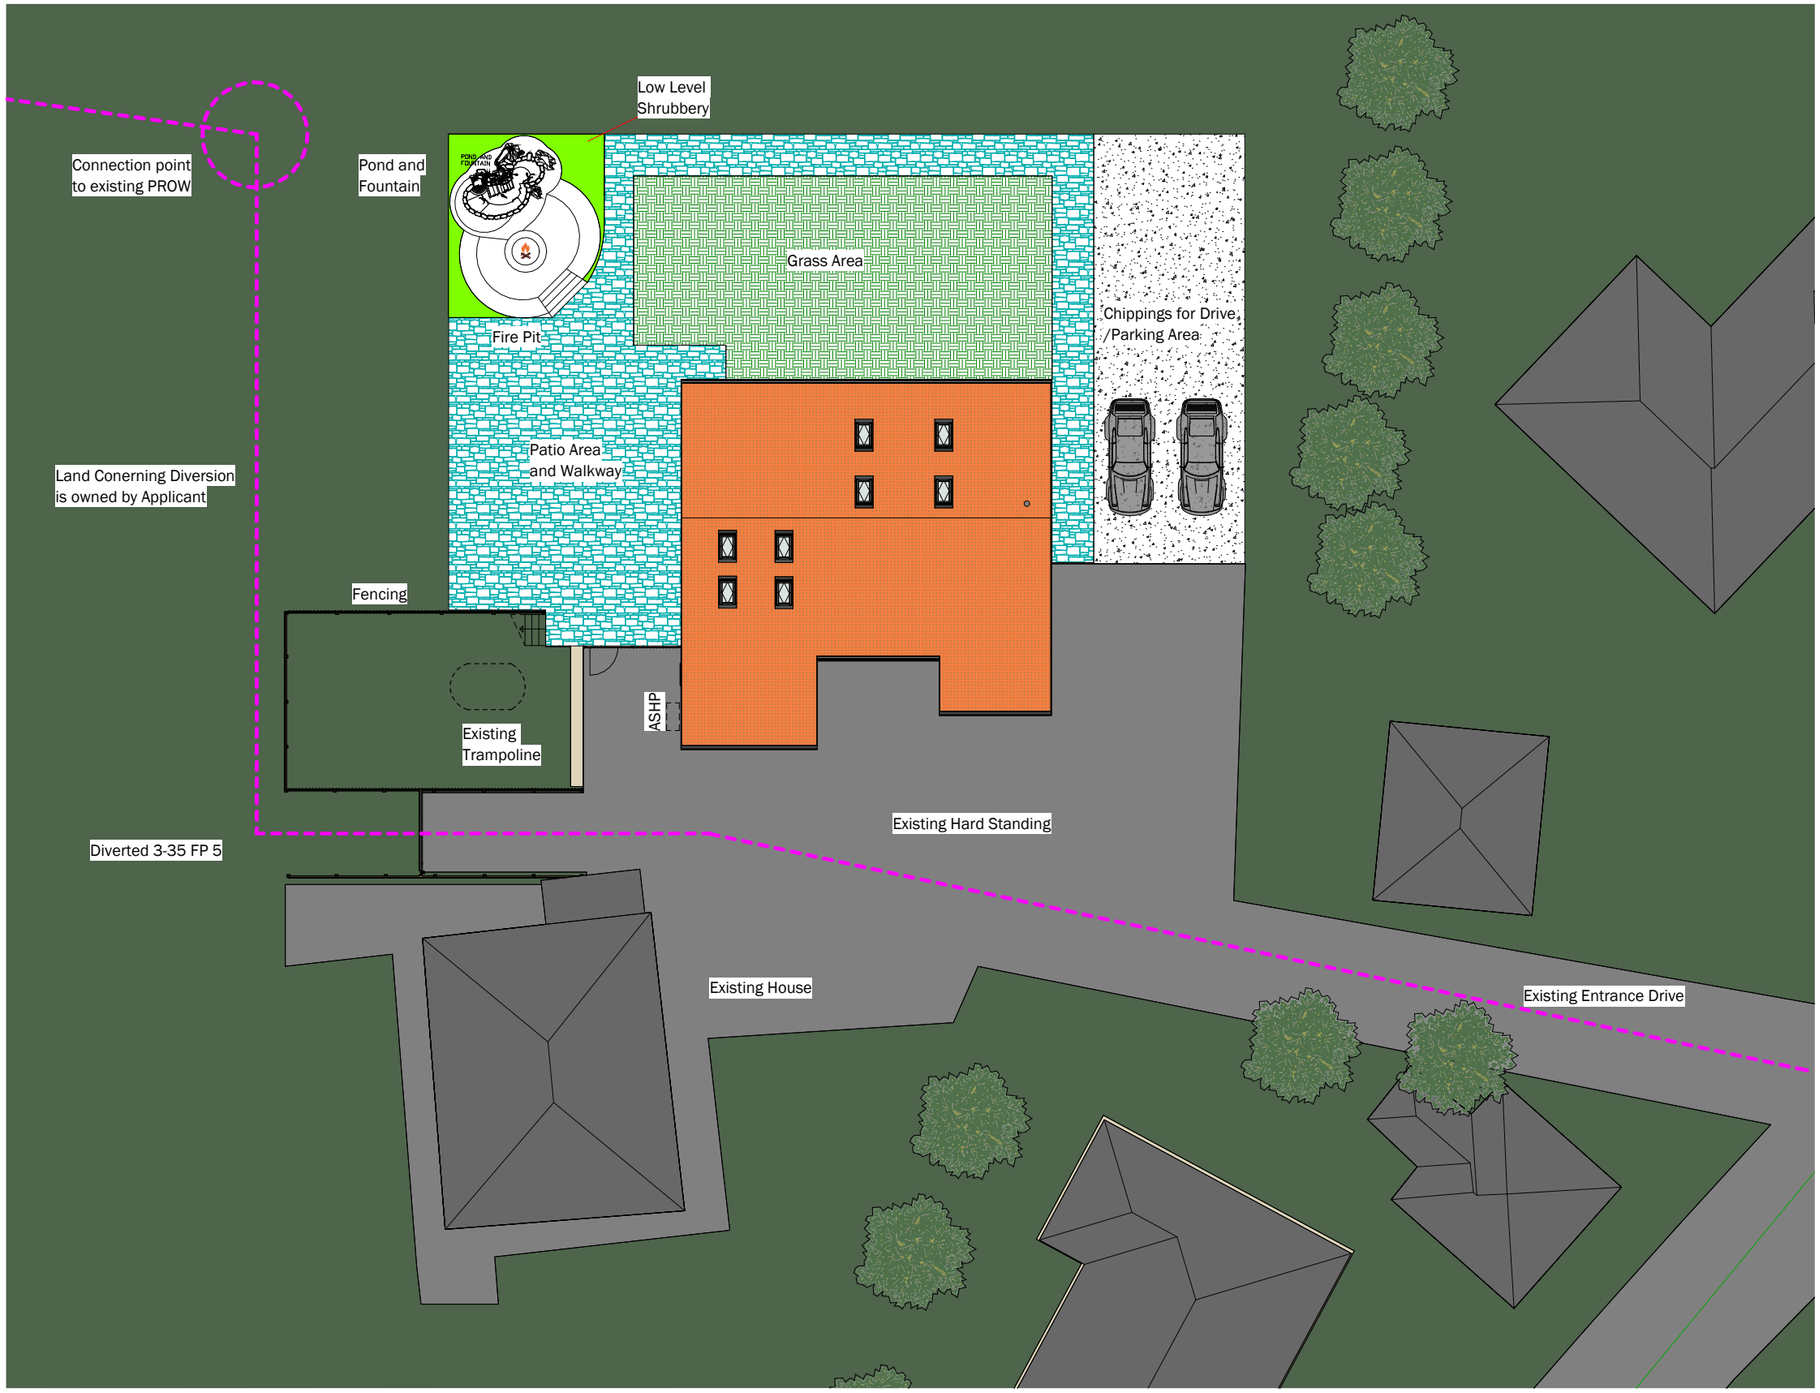

1 PROPOSED SITE PLAN
1 : 100

Peter Hitchen
Architects

Marathon House
The Sidings Business Park
Whalley, BB7 9SE

01254 823 885

www.peterhitchenarchitects.co.uk

NOTES:

Material Key

Hard Standing: Appendix 6

Chippings for Drive: Appendix 7

Patio Area: Appendix 8

Low Level Shrubbery:

Grass Area:

Fencing: Appendix 9 & 10

No.	Description	Date

CLIENT: Mr & Mrs Towler
Loft Shay Farm
Clitheroe Road
Knowle Green
PR3 2YQ

PROJECT:

BARN CONVERSION

SHEET:

PROPOSED LANDSCAPING PLAN

Project number	PHA/617
Date	13/10/2022
Drawn by	LW
Checked by	PH

A1.2.1

Scale	1 : 100
Sheet size	A1