north east elevation

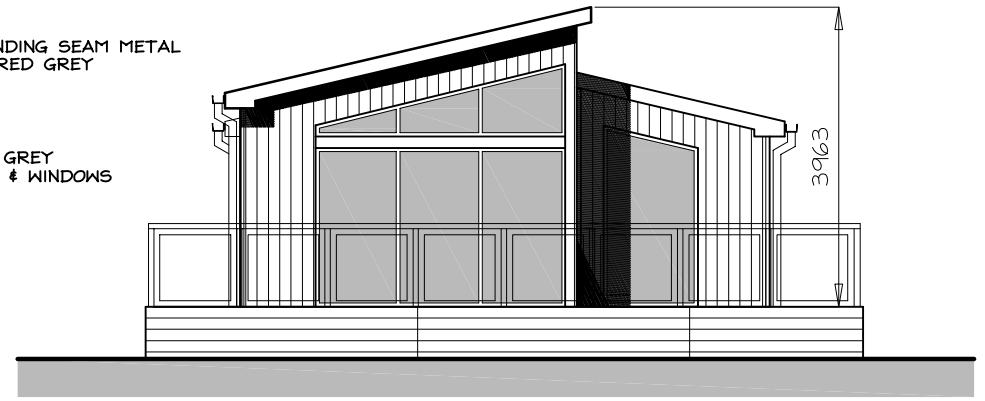

north west elevation

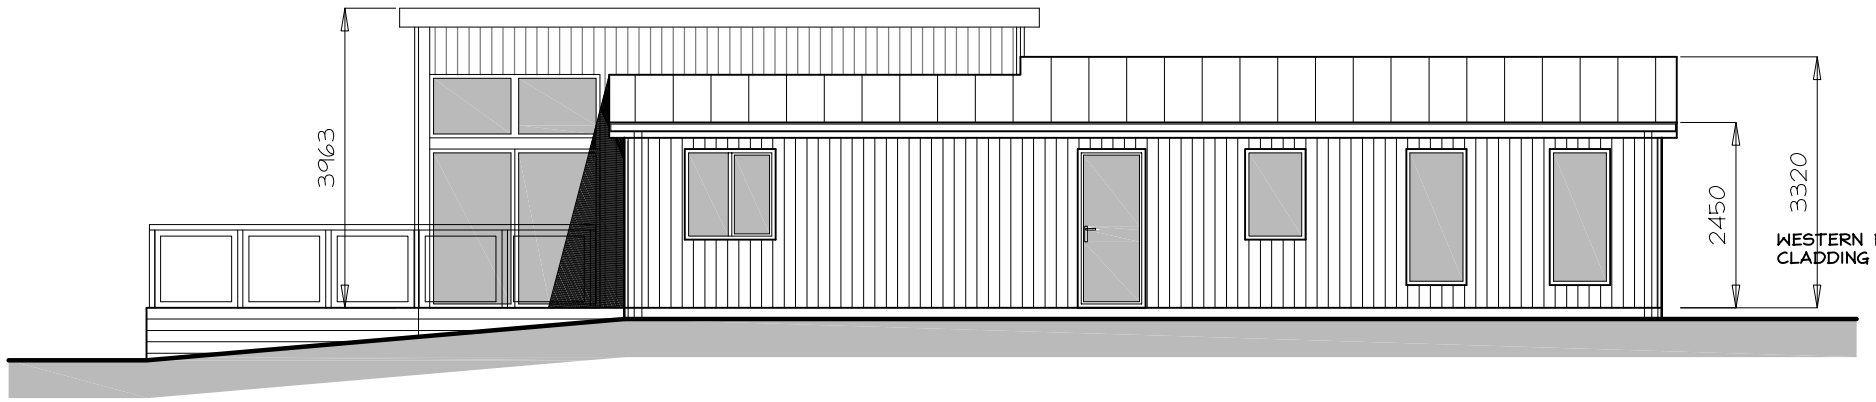

south west elevation

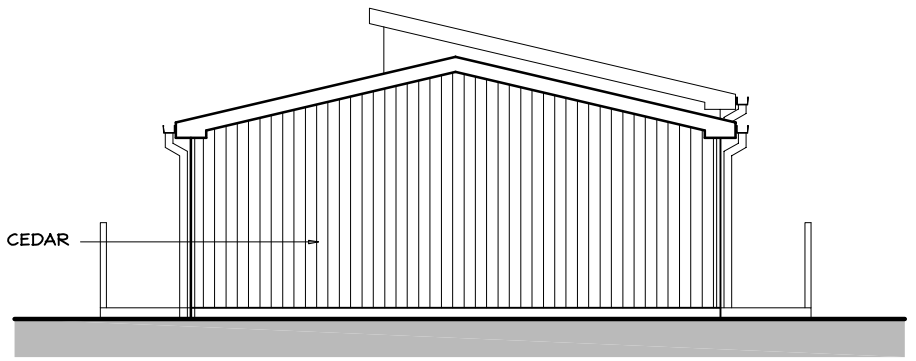

south east elevation

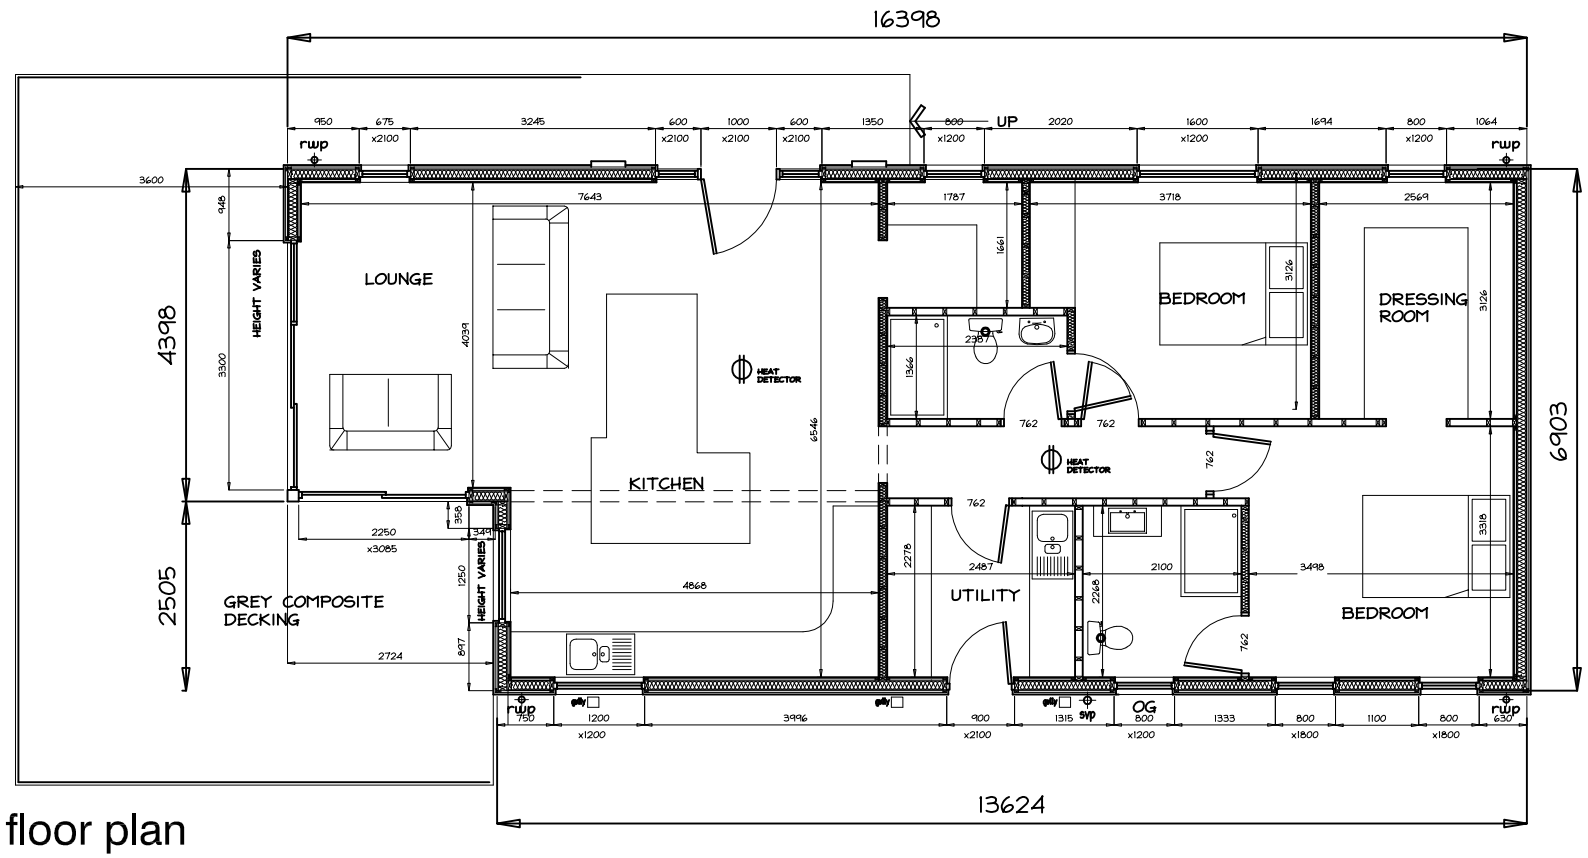

floor plan

Revisions A REDUCED DECKING & REMOVED SOLAR PANELS 9/12/22

Project:
PROPOSED HOLIDAY HOME AT,
MORANS FARM, PENDLETON ROAD, WISWELL

Drawing:
LODGE 3

Client:
MRS L. SAGAR

adm design
Royds House, Harden Road, Kelbrook, Barnoldswick, Lancs. BB18 6TS
Tel: 07931 557214 - Email: admdesign @ btconnect.com

Scale(s) 1:100 @ A3 Date OCTOBER 2022

Drawing no. ADM/20/34/22 Rev. A